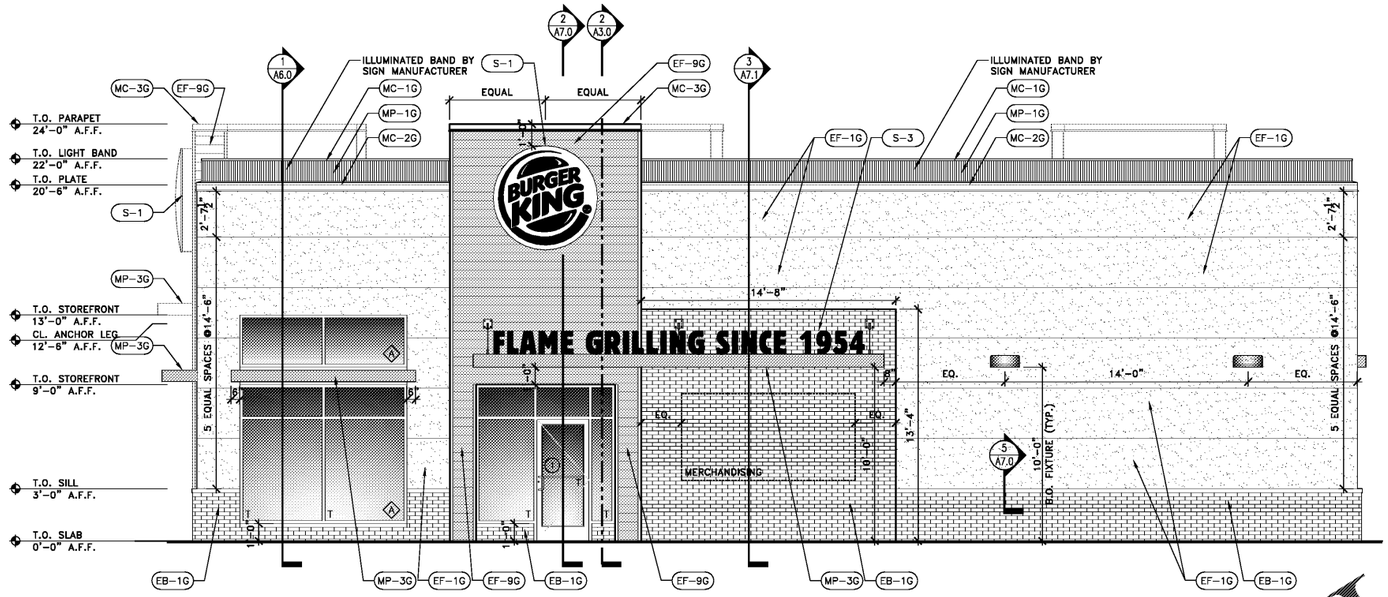

1 MAIN ENTRANCE ELEVATION (RIGHT-SIDE)

SCALE: 1/4" = 1'-0"

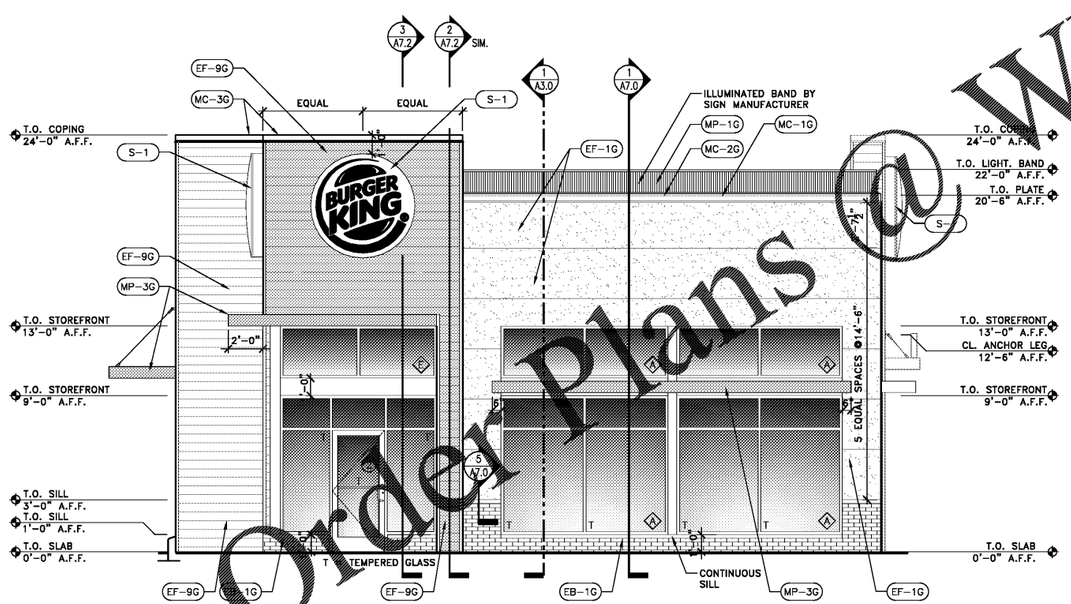

2 FRONT ELEVATION

SCALE: 1/4" = 1'-0"

E.I.F.S. SYSTEM SPECIFICATIONS

DESCRIPTION:

WATER-DRAINAGE & EXTERIOR INSULATION AND FINISH SYSTEM (E.I.F.S.) APPLIED OVER WATER-RESISTIVE COATING OVER SHEATHING. SYSTEM TO BE 1-1/2" THICK, U.N.O. OR AS REQUIRED TO MAINTAIN FLUSH/CONTINUOUS SURFACE.

CLASS PB E.I.F.S.: WITH PHYSICAL PROPERTIES, DRAINAGE, AND STRUCTURAL PERFORMANCE THAT COMPLY WITH ICC-ES AC235

SYSTEM(S):

1. "STO-THERM CLASSIC NEXT E.I.F.S. FINE SAND FINISH" BY STO CORPORATION. PAINTED OR PRE-FINISHED. SEE SHEET A-2.2. G.C. TO PROVIDE & INSTALL PER MANUFACTURER'S SPECIFICATIONS.

NOTE: USE ULTRA HIGH IMPACT SYSTEM FROM FLOOR LEVEL TO 6'-0" A.F.F.

EXTERIOR FINISH LEGEND & NOTES:

- EB-1G BRICK FINISH - FULL BRICK / BRICK SILL HEIGHT AND BELOW - COLOR: OLDE HILLSBORO BY EVOLUTION BRICK.
- EF-1G NEW E.I.F.S. WITH SCORE REVEAL ABOVE BRICK, PAINTED "TANNERS TAUPE" (LIGHT TAN)
- EF-9G EXTERIOR FINISH FIBER CEMENT TOWER AND IMAGE ELEMENTS

TYPICAL METAL BAND (BY MANUFACTURER):

MC-1G, MP-1G, MC-2G - TYPICAL LIGHT BAND

COPING CAP COLORS:

ABOVE EF-1G = MC-1G W.P. HICKMAN SYSTEMS - A-30 "SILVER SMITH")

ABOVE EF-9G = MC-3G

- CANOPIES MP-3G - CLEAR ANODIZED (SILVER)
- BOLLARDS EP-3G - "AMAZING" MP #04YR 11/537 (RED)
- HANDRAILS, REAR DOOR, FRAME, & EXTERIOR LADDER - EP-4G - PAINTED "MONTEREY CLIFFS" (DARK TAN)
- DOWNSPOUTS/VERTICAL TRIIM - MATCH ADJACENT SURFACES EP-4G EP-2G - PAINTED
- S-1 BACKLIGHTED BURGER KING WALL LOGO SIGN
- S-3 BURGER KING FREE STANDING LETTER SIGN

STOREFRONT NOTE:

ALL STOREFRONT SYSTEM TO BE CLEAR ANODIZED ALUMINUM FINISH, INCLUDING FLASHING AND COVERS AS REQUIRED.

TYPE VISION:

OVERALL THICKNESS:	1" INSULATED GLASS
OUTBOARD LITE:	1/4" VEI-2M LOW-E #2 SURFACE TEMPERED
AIR SPACE:	1/2" WITH BLACK SILICONE SEAL
INBOARD LITE:	1/4" CLEAR GLASS

U-FACTOR:
STOREFRONT = 0.60
ENTRANCE DOOR = 0.90

SHGC: = 0.25

NOTE TO CANOPY PROVIDER:

IT IS IMPORTANT TO INSURE THAT THE ACTUAL DIMENSIONS OF THE FLAT CANOPIES SHOULD CONSIDER THE THICKNESS OF ADJACENT SURFACES AFTER FIELD MEASUREMENT PRIOR TO CONSTRUCTION. FOR SIZES OF CANOPY SEE A-7.3

Order Plans @ WWW.LDILine.com

B1916

DATE	RELEASE
08.26.19	FOR CONSTRUCTION
~	~
~	~
~	~
~	~
~	~
~	~
~	~
~	~
~	~
~	~
~	~
~	~
~	~

CHECKED BY: AK
DRAWN BY: CY

NOTE: THESE DRAWINGS ARE THE PROPERTY OF ARIE KOHN ARCHITECTS, P.C. AND SHALL NOT BE USED, REPRODUCED, AND/OR MODIFIED WITHOUT WRITTEN CONSENT FROM ARIE KOHN ARCHITECTS, P.C.

DRAWINGS FOR:
BRUCE DANIELS
CAROLINA RE HOLDINGS, LLC
P.O. BOX 711
GREENWOOD, SC 29649
646-462-5481

ARIE KOHN ARCHITECTS, PC
74 WOODSTOCK ROAD, ROSWELL, GA. 30075
TEL. (770) 642-9030 FAX. (770)642-3755
EMAIL: arie@akohnarch.com

STATE OF SOUTH CAROLINA ARIE KOHN ARCHITECT 11417 REGISTERED ARCHITECT

PROJECT: B1916
DATE: 07/22/2019

206 LONGSTREET ST.
KINGSTREE, SC 29556

BURGER KING RESTAURANT

EXTERIOR ELEVATIONS

A-2.0