


## 7 MENU BOARD HEADER DETAIL
SCALE: 3/4"=1'-0"

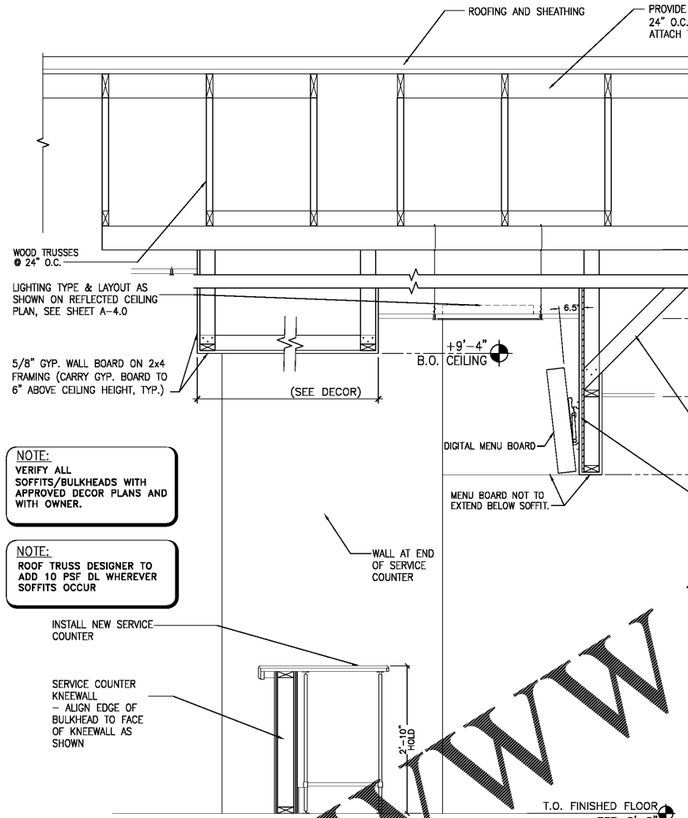


## 6 CORNER GUARD DETAIL
SCALE: 1 1/2" = 1'-0"




## 5 OFFICE COUNTER SECTION
SCALE: 1 1/2" = 1'-0"

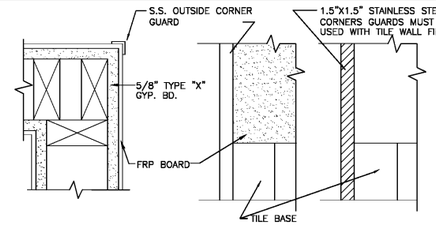


## 4 SERVICE COUNTER SECTION
SCALE: 1 1/2" = 1'-0"

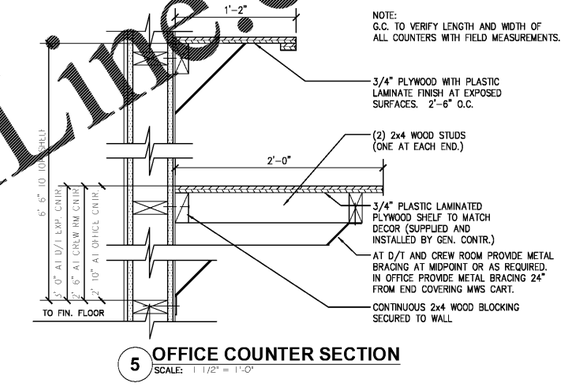


## 3 SILL & CHAIR RAIL
SCALE: N.T.S.

Order Plans @ WWW.LDLine.com

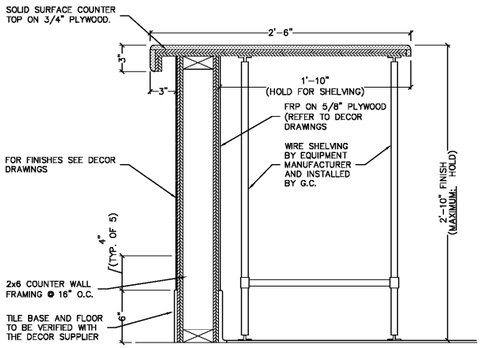**B1916**

| DATE | RELEASE |
|---|---|
| 08.26.19 | FOR CONSTRUCTION |
| " | " |
| " | " |
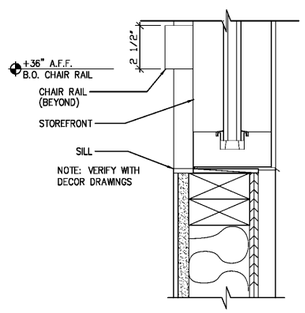CHECKED BY: AK
DRAWN BY: CY

NOTE: THESE DRAWINGS ARE THE PROPERTY OF ARIE KOHN ARCHITECTS, P.C. AND SHALL NOT BE USED, REPRODUCED, AND/OR MODIFIED WITHOUT WRITTEN CONSENT FROM ARIE KOHN ARCHITECTS, P.C.

DRAWINGS FOR:
**BRUCE DANIELS**
**CAROLINA RE HOLDINGS, LLC**
**P.O. BOX 711**
**GREENWOOD, SC 29649**
**646-462-5481**

ARIE KOHN ARCHITECTS, P.C.
74 WOODSTOCK ROAD, ROSWELL, GA. 30075
TEL. (770) 642-9030 FAX. (770)642-3755
EMAIL: arie@akohnarch.com

STATE OF SOUTH CAROLINA — ARIE KOHN — REGISTERED ARCHITECT

206 LONGSTREET ST.
KINGSTREE, SC 29556

PROJECT: B1916
DATE: 07/22/2019

**BURGER KING RESTAURANT**

DETAILS

**A-4.1**