WATER RESISTIVE BARRIER COATING TO BE "STO GOLD COAT" READY FLUID MIXED FLEXIBLE WATER PROOF AIR BARRIER OR EQUAL APPROVED BY EIFS/NICHIHA MANUFACTURER WHEN APPLICABLE. ALL PENETRATIONS TO BE SEALED WATER AND AIR TIGHT. PRODUCT TO BE INSTALLED FOLLOWING ALL MANUFACTURER'S INSTRUCTIONS AND TO INCLUDE ALL OTHER REQUIRED ACCESSORIES AND MATERIALS TO OBTAIN FULLY WATER PROOF AND AIR BARRIER SYSTEM.

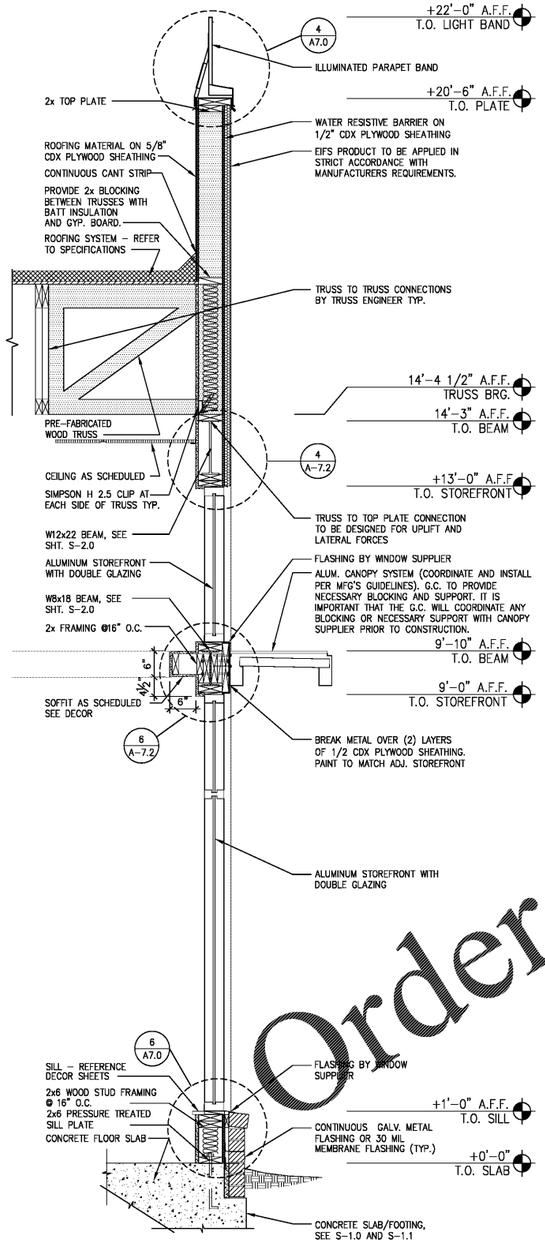

DINING AREA FRONT WALL SECT (1)
SCALE: 3/4" = 1'-0"

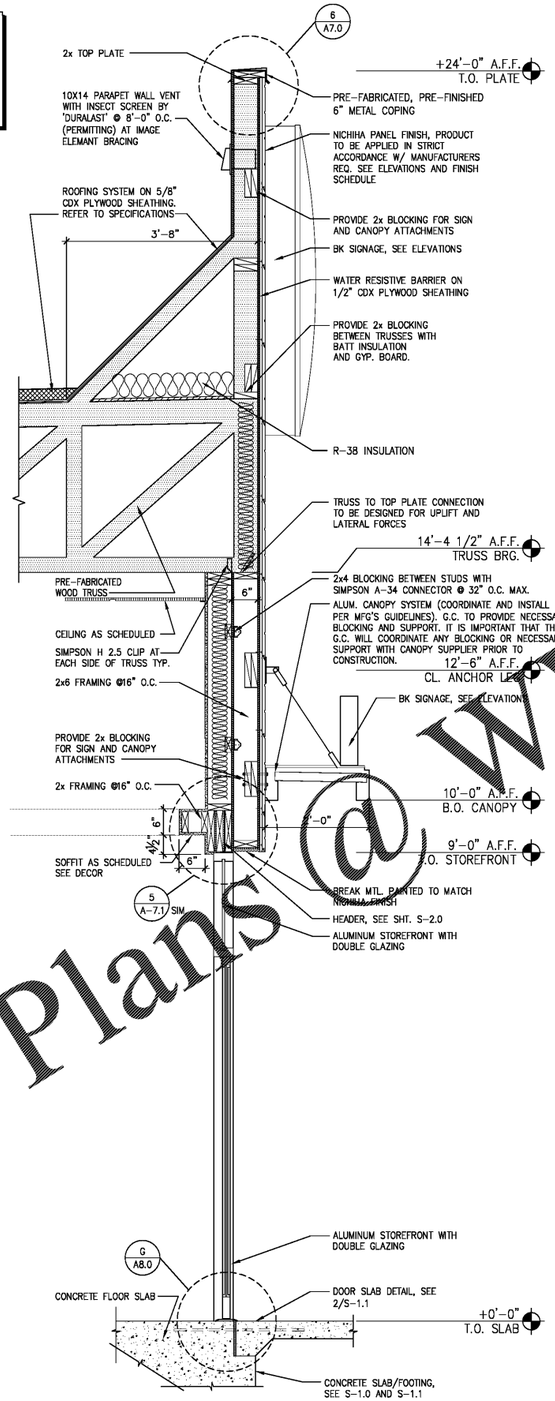

ENTRY AREA WALL SECTION (2)
SCALE: 3/4" = 1'-0"

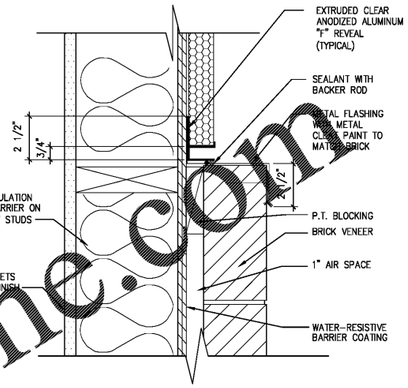

VERTICAL TRANSITION DETAIL (3)
SCALE: 3" = 1'-0"

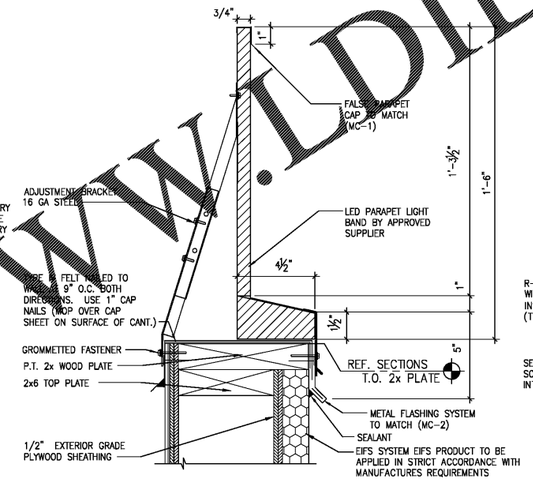

ILLUMINATED PARAPET BAND DET (4)
SCALE: 3" = 1'-0"

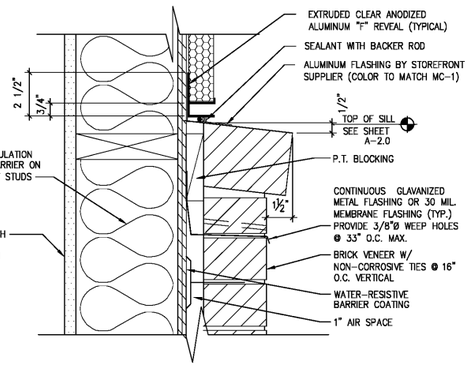

HORIZONTAL TRANSITION DETAIL (5)
SCALE: 3" = 1'-0"

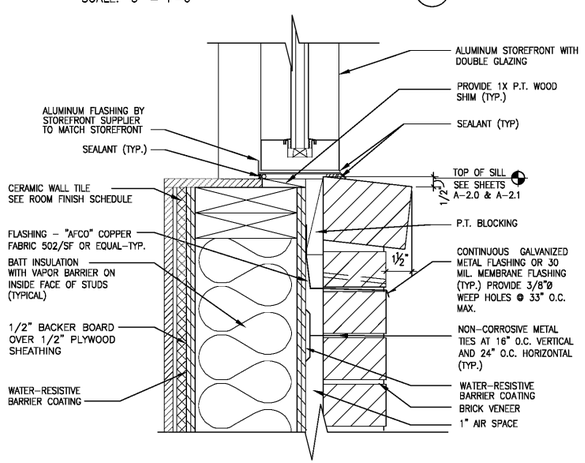

WINDOW SILL DETAIL (6)
SCALE: 3" = 1'-0"

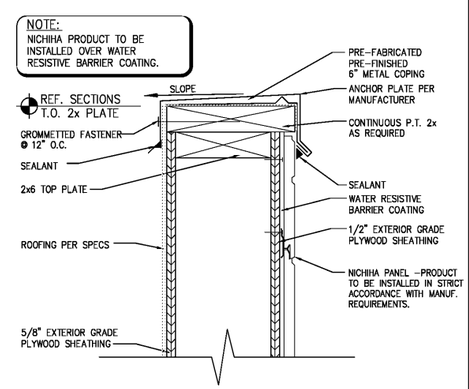

PARAPET/IMAGE CAP DETAIL (7)
SCALE: 3" = 1'-0"

Order Plans @ WWW.LDILine.com

B1916

DATE	RELEASE
08.26.19	FOR CONSTRUCTION
"	"
"	"
"	"
"	"
"	"
"	"
"	"
"	"
"	"
"	"
"	"
"	"

CHECKED BY: AK
DRAWN BY: CY

NOTE:
THESE DRAWINGS ARE THE PROPERTY OF ARIE KOHN ARCHITECTS, P.C. AND SHALL NOT BE USED, REPRODUCED, AND/OR MODIFIED WITHOUT WRITTEN CONSENT FROM ARIE KOHN ARCHITECTS, P.C.

DRAWINGS FOR:
BRUCE DANIELS
CAROLINA RE HOLDINGS, LLC
P.O. BOX 711
GREENWOOD, SC 29649
646-462-5481

ARIE KOHN ARCHITECTS, P.C.
74 WOODSTOCK ROAD, ROSWELL, GA. 30075
TEL. (770) 642-9030 FAX. (770)642-3755
EMAIL: arie@akohnarch.com

206 LONGSTREET ST.
KINGSTREE, SC 29556

PROJECT: B1916
DATE: 07/22/2019

BURGER KING RESTAURANT

WALL SECTIONS AND DETAILS

A-7.0