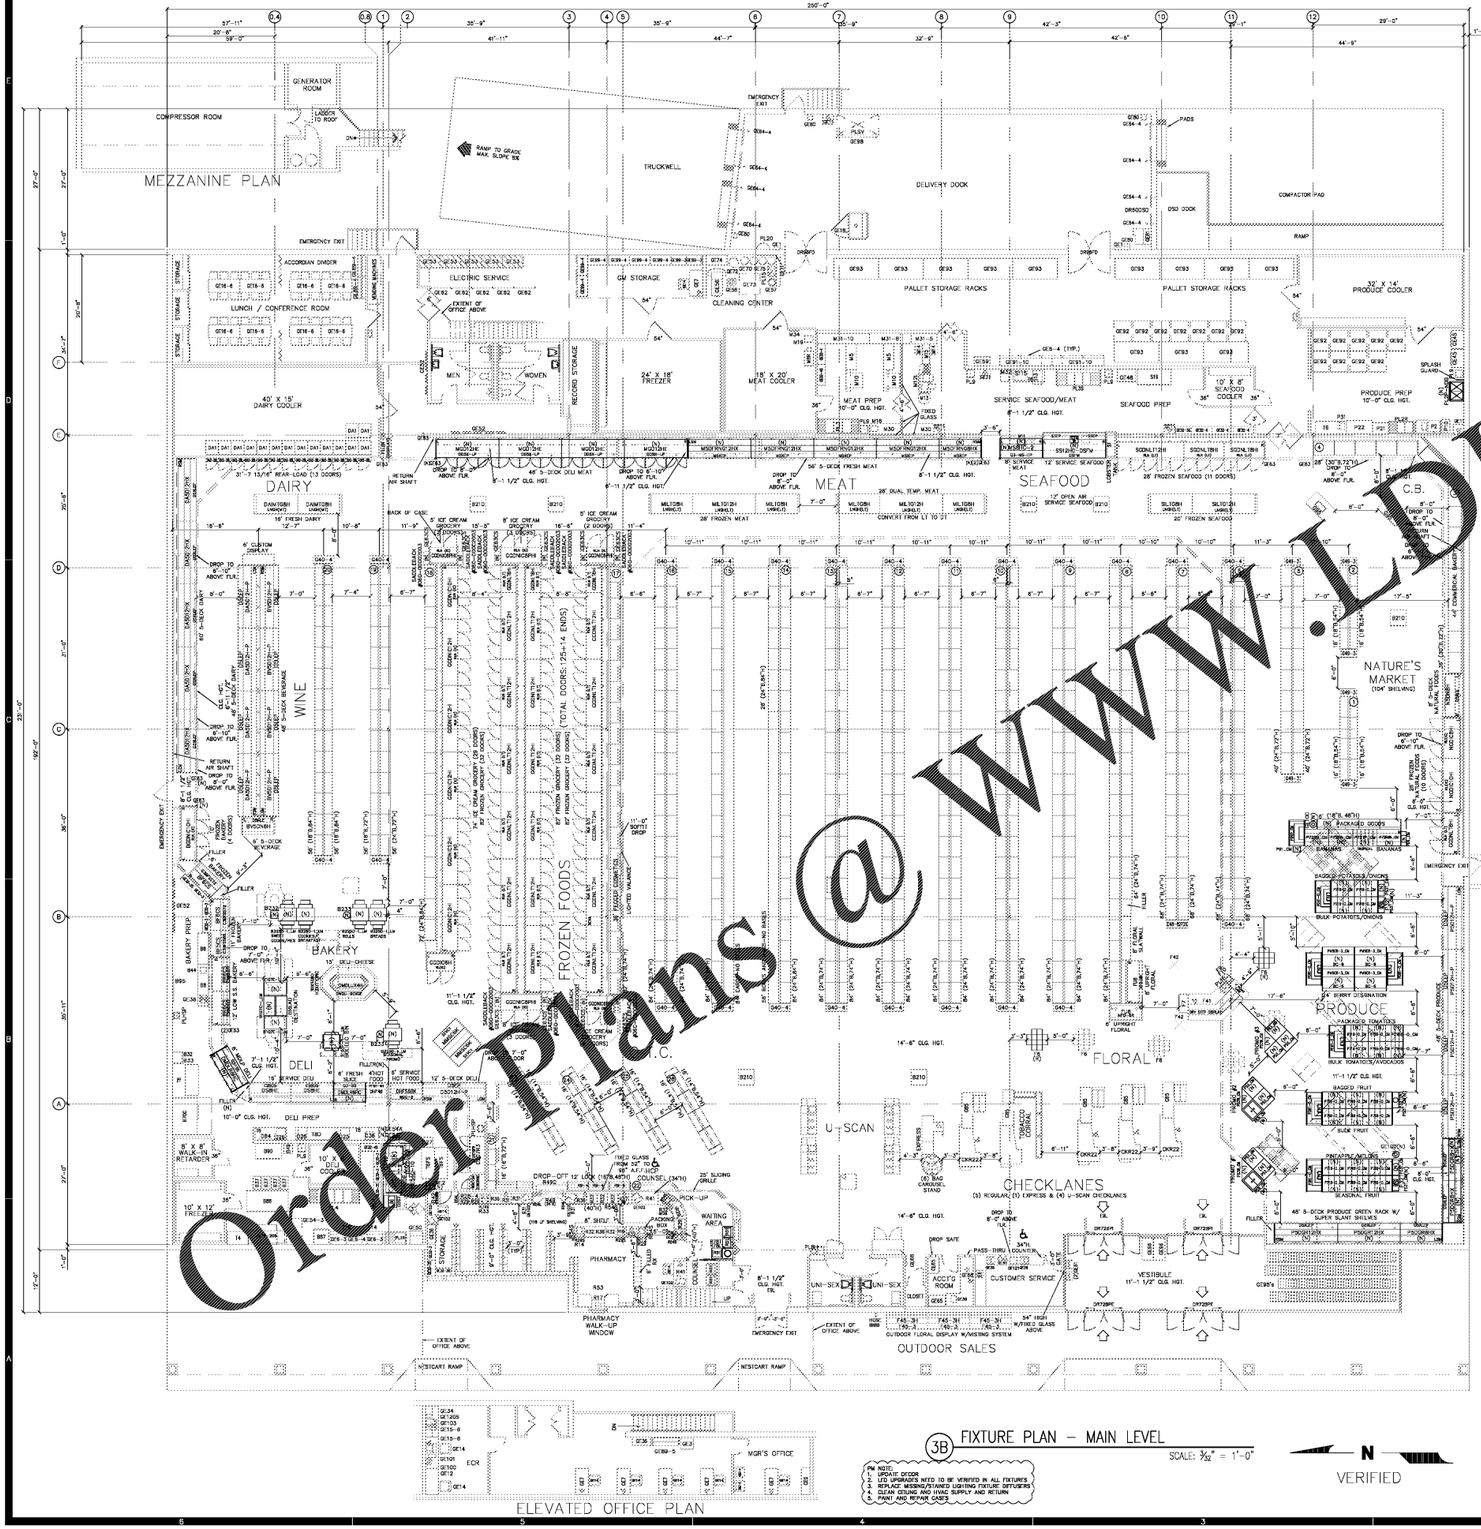

3B FIXTURE PLAN – MAIN LEVEL

SCALE: 3/32" = 1'-0"

PM NOTE:
1. LED LIFT DECKS
2. ALL FIXTURES NTED TO BE VERIFIED IN ALL FIXTURES
3. REPLACE MISSING/STAINED LIGHTING FIXTURE DIFFUSERS
4. CLEAN CEILING AND HVAC SUPPLY AND RETURN
4. PAINT AND REPAIR CASES

N

VERIFIED

Order Plans @ WWW.LDILine.com

FIXTURE SCHEDULE

ARCHIVE

1	M11	RELO	SERVICE SCALE/UPC PRINTER
1	S24	RELO	SERVICE SCALE/UPC PRINTER

BAKERY

1	B103H-4-1_LM	NEW	4 BIN BOLILLO BREAD DISPLAY (LIMBER MAPLE)
1	B107C-1_LM	NEW	SMALL BREAD DESTINATION DOUBLE SIDED (CENTER UNIT) (LIMBER MAPLE)
2	B107C-1_LM	NEW	BREAD DESTINATION (END UNIT) (LIMBER MAPLE)
5	B285D-1_LM	NEW	BAKERY NESTING TABLES (SMALL SET OF 5) (LIMBER MAPLE)
1	B292	NEW	COLOSSAL COOKIE RACK
2	B833	NEW	3 BASKET DISPLAY

CONSTRUCTION

1	GF54A	NEW	ANSUL SYSTEM FOR EXHAUST HOOD
1	GF54C	NEW	CONTROL BOX FOR EXHAUST HOOD
1	GF54G-10	NEW	10' X 5' HOOD (SEE HVAC PLAN FOR ORDERING INFO)
4	HB1	NEW	HOT WATER HOSE BIBB
2	PLC-1B	NEW	1 BOWL COUNTERTOP SINK (CONTRACTOR SUPPLY)
2	PLC-2B	NEW	2 BOWL COUNTERTOP SINK (CONTRACTOR SUPPLY)
1	PLDWF2	NEW	DELI DOUBLE COMBI OVEN WATER FILTER SYSTEM
4	PLTLFH	NEW	ADA TOILET (CONTRACTOR SUPPLY)
3	PLTLF	NEW	TOILET (CONTRACTOR SUPPLY)
1	PLUR	NEW	ADA URINAL (CONTRACTOR SUPPLY)

DELI-CHEESE

1	D15CD-208	NEW	DOUBLE COMBI CHICKEN OVEN 208V
1	D257	RELO	NEW STYLE CHICKEN BREADING TABLE
1	D60DE	NEW	OPEN DUAL RACK FRYER
1	DMDLR6HC	NEW	6' FRESH SLICED MULTI DECK CASE (REMOTE)
1	DMDLR8HC	NEW	8' FRESH SLICED MULTI DECK CASE (REMOTE)
2	DMDLRLEHC	NEW	LEFT END FOR FRESH SLICED MULTI DECK CASE
2	DMDLRREHC	NEW	RIGHT END FOR FRESH SLICED MULTI DECK CASE

DOORS

2	DR36L	NEW	3'-0" LEFT HINGED DOOR (DIRECT BUY)

FLORAL

2	F6	RELO	STACKED CUBE DISPLAY

GENERAL

2	CS	NEW	SAFE-SITTER CHILD PROTECTION SEAT
1	FM	NEW	FULL LENGTH MIRROR (CONTRACTOR SUPPLY)
2	GF10D	NEW	OPEN TOP DOME TRASH CONTAINER 15 GALLON
1	GF15S	RELO	COIN COUNTER (VENDOR SUPPLY)
2	GF44A	NEW	BABY CHANGING STATION
3	GF63	NEW	REMOVABLE PROTECTIVE POST (SALES AREA)
4	HDR2	NEW	DYSON HAND DRYER
9	H	NEW	COAT HOOK (BY PARTITION SUPPLIER)
3	NR	NEW	SANITARY NAPKIN DISPOSAL RECEPTACLE
4	PM	NEW	MECHANICAL PAPER TOWEL DISPENSER (KROGER SUPPLY)
4	SD	NEW	SOAP DISPENSER (KROGER SUPPLY)
7	TP	NEW	TOILET PAPER DISPENSER (KROGER SUPPLY)
4	TR	NEW	TRASH RECEPTACLE
2	TW	NEW	WALL MOUNTED TRASH RECEPTACLE

GROCERY

1	GBOSC-75	RELO	75 CU. FT. INDOOR ICE MERCH. (S.C.) (VENDOR SUPPLY)

MEAT

4	MSDFRNG12HX	NEW	12' FIVE-DECK FRESH MEAT CASE (NO GLASS)
1	MSDFRNGBHX	NEW	8' FIVE-DECK FRESH MEAT CASE (NO GLASS)
1	MSDFRNGLSMEHX	NEW	FIVE-DECK FRESH MEAT CASE LEFT SLAB MIRRORED END
4	MGD12HE	NEW	12FT GLASS DOOR MEAT CASE
1	MGDLEHE	NEW	GLASS DOOR MEAT LEFT END
1	MGDREHE	NEW	GLASS DOOR MEAT RIGHT END
1	MSBHC-2	NEW	8' SERVICE MEAT CASE
1	MSLEHC-2	NEW	SERVICE MEAT CASE LEFT END PANEL
1	MSREHC-2	NEW	SERVICE MEAT CASE RIGHT END PANEL

PRODUCE

3	P32I	NEW	PRODUCE TOP LOADING SCALE WITH 4 QUART BOWL
2	P531_CM	NEW	ICED ORCHARD BIN (COCOA MAPLE)
5	P531_CM	NEW	ORCHARD BIN SIDE TABLE (UPSCALE) (COCOA MAPLE)
3	P539_CM	NEW	ORCHARD BIN WEDGE (COCOA MAPLE)
7	P53_CM	NEW	3' X 3' ORCHARD BIN (UPSCALE) (COCOA MAPLE)
1	P54	NEW	PRODUCE MISTING CONTROL/TIMER
1	P61_CM	NEW	KIDS FREE FRUIT CART (COCOA MAPLE)
1	P69_CM	NEW	PRODUCE MARKDOWN RACK (COCOA MAPLE)
20	P719-D_CM	NEW	OPEN BULK PRODUCE TABLE (COCOA MAPLE)
20	P71EP-D_CM	NEW	OPEN PRODUCE TABLE END (UNIVERSAL) (COCOA MAPLE)
2	P71HB-D_CM	NEW	OPEN HALF SIZE BULK PRODUCE TABLE (COCOA MAPLE)
2	P728N_CM	NEW	BANANA TABLE (COCOA MAPLE)
1	P728BN_CM	NEW	BANANA TABLE WITH RIGHT END (COCOA MAPLE)
1	P72IP_CM	NEW	TROPICAL PRODUCE TABLE (COCOA MAPLE)
6	PD91-D_CM	NEW	OPEN PRODUCE END CAP WITH 3 TIER RISER IN CENTER (COCOA MAPLE)
1	PD92_CM	NEW	PRODUCE END CAP WITH 2 TIER RISER IN CENTER (COCOA MAPLE)
2	PSDGR12HX	NEW	12' FIVE-DECK PRODUCE CASE (GREENRACK)
3	PSDGR8HX	NEW	8' FIVE-DECK PRODUCE CASE (GREENRACK)
2	PSDLSMEHX	NEW	FIVE-DECK PRODUCE LEFT SLAB MIRRORED END
2	PSDRSMEHX	NEW	FIVE-DECK PRODUCE RIGHT SLAB MIRRORED END
4	PMSC6-3_CM	NEW	6' BERRY CASE (SELF CONTAINED) 208 VOLT (COCOA MAPLE)

SEAFOOD

1	SSDFRNRSMEHX	NEW	FIVE-DECK SEAFOOD CASE RIGHT SLAB MIRRORED END
1	SS12HC-DSFM	NEW	12' OPEN AIR SERVICE SEAFOOD CASE
1	SSLEHC-DSFM	NEW	SERVICE SEAFOOD LEFT PANEL END
1	SSREHC-DSFM	NEW	SERVICE SEAFOOD RIGHT PANEL END

SINKS

1	PL2P-NDB	NEW	PRODUCE 2 COMP CONDITIONING SINK (NO DRAINBOARD)

CAPSTONE
project services, pllc
2211 WIDMAN WAY, SUITE 220
FORT MYERS, FL. 33901

FOR REFERENCE ONLY

SEAL

CAPSTONE PROJECT SERVICES, PLLC
ARCHITECTURAL & CONSTRUCTION SERVICES
OFFICE LOCATIONS: ROANOKE, VA & FT. MYERS, FL

DESIGNER

A REMODEL FOR:

KROGER GA-429

730 NORTH MAIN STREET CEDARTOWN, GA

PROJECT

8-12-2019

DATE: CONSTRUCTION SET

FIXTURE PLAN

SHEET TITLE

REVISIONS

MARK	DATE	DESCRIPTION

PROJECT NO: CPS2019-080.4
CAD DWG FILE: CPS2019-080.4-G1.1
DRAWN BY: JMH
CHK'D BY: JMH/LEN

G1.1

SHEET NO.