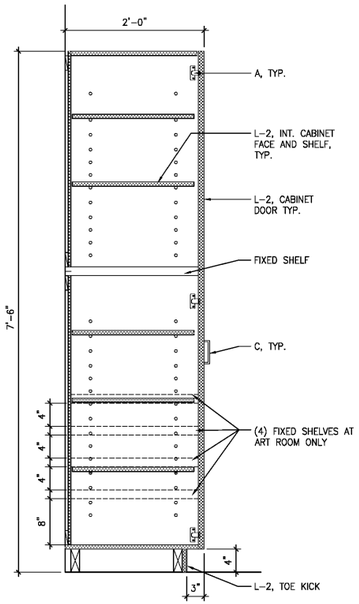

10 MILLWORK SECTION
SCALE: 1" = 1'-0"

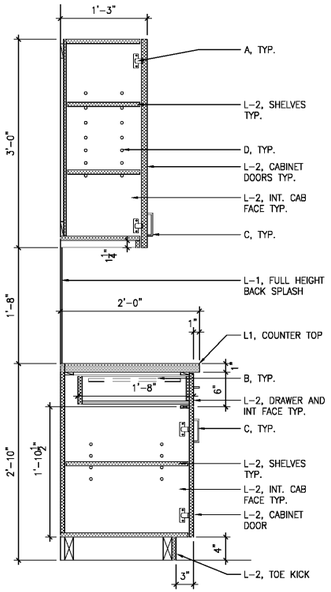

9 MILLWORK SECTION
SCALE: 1" = 1'-0"

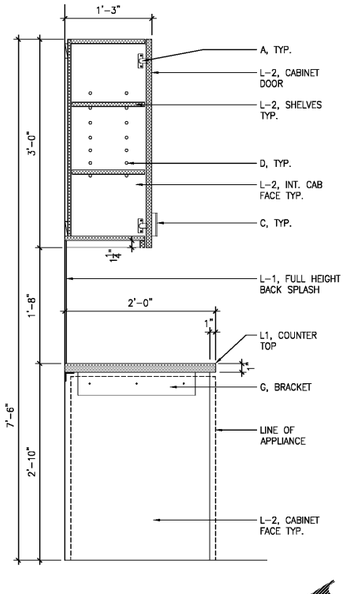

8 MILLWORK SECTION
SCALE: 1" = 1'-0"

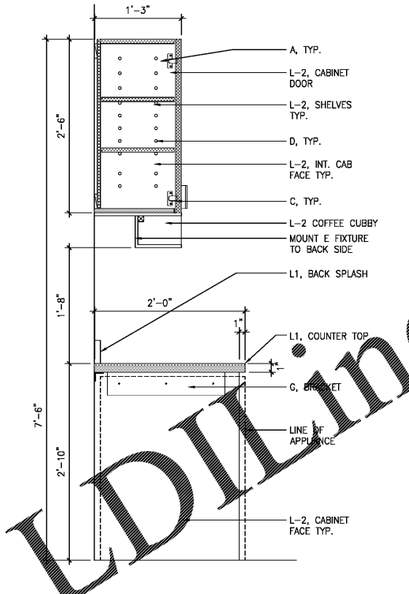

7 MILLWORK SECTION
SCALE: 1" = 1'-0"

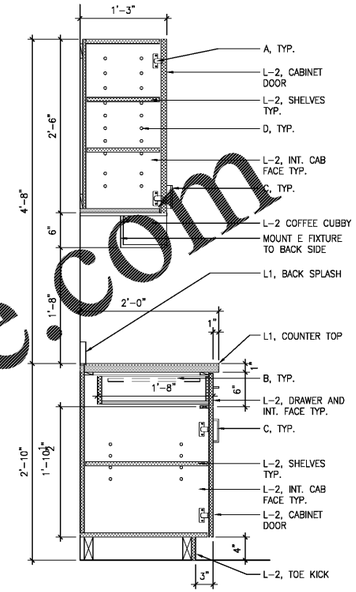

6 MILLWORK SECTION
SCALE: 1" = 1'-0"

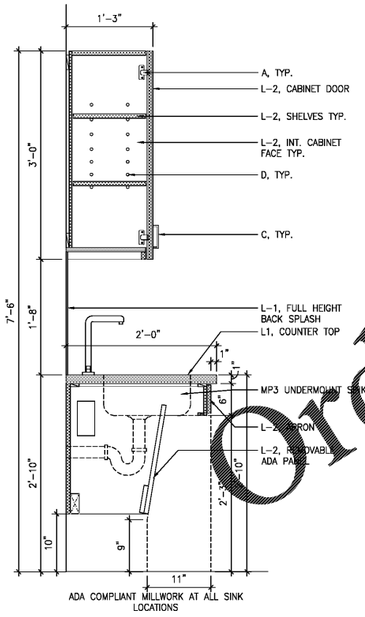

ADA COMPLIANT MILLWORK AT ALL SINK LOCATIONS

5 MILLWORK SECTION
SCALE: 1" = 1'-0"

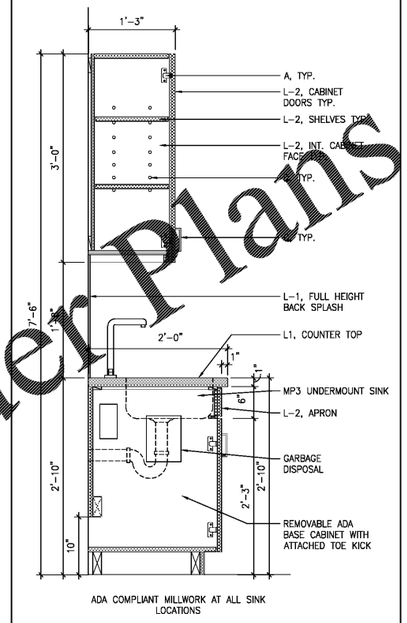

ADA COMPLIANT MILLWORK AT ALL SINK LOCATIONS

4 MILLWORK SECTION
SCALE: 1" = 1'-0"

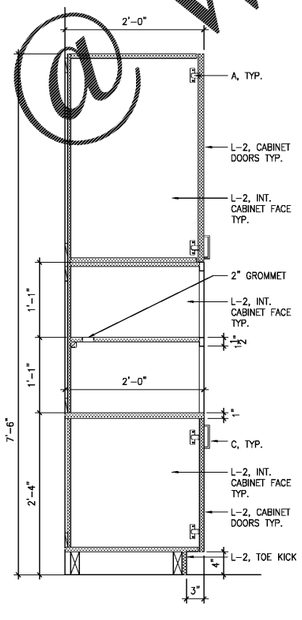

3 MILLWORK SECTION
SCALE: 1" = 1'-0"

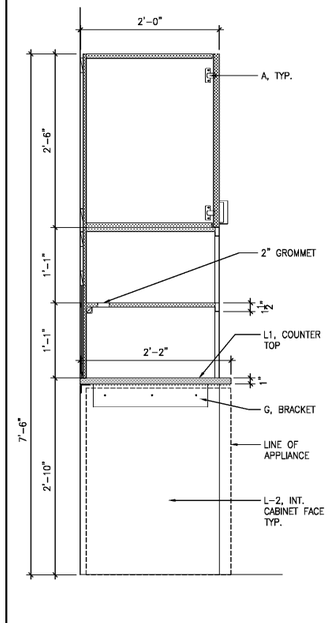

2 MILLWORK SECTION
SCALE: 1" = 1'-0"

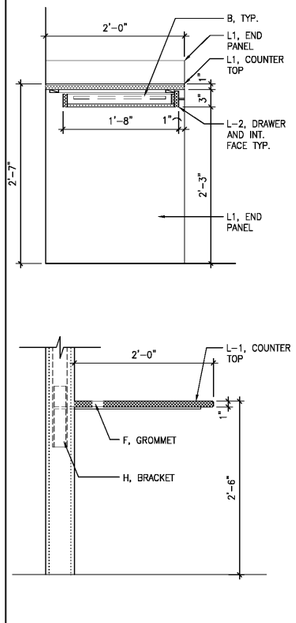

1 MILLWORK SECTION
SCALE: 1" = 1'-0"

GENERAL NOTES:

1. ALL CABINETRY, ASSOCIATED HARDWARE, AND MILLWORK LAMINATE FINISHES ARE FURNISHED BY OWNER AND INSTALLED BY G.C.
2. G.C. SHALL FURNISH AND INSTALL, CORIAN COUNTERTOPS, SOLID SURFACE TOPS, BACK-SPLASHES, AND SUPPORT BRACKETS
3. G.C. SHALL COORDINATE ALL MILLWORK DELIVERY AND VERIFY FIELD DIMENSIONS WITH OWNER.
4. G.C. SHALL COORDINATE ALL SHELF HEIGHTS WITH OWNER.
5. G.C. SHALL FURNISH AND INSTALL WOOD BLOCKING WITHIN WALL. PATCH/REPAIR GYP. BD. TO ORIGINAL CONDITION WHEN BLOCKING IS REQUIRED INSIDE EXISTING WALLS.
6. G.C. SHALL FURNISH AND INSTALL ELFA SHELF SYSTEM. A TYPICAL 3' SYSTEM CONSISTS OF THE FOLLOWING:
   - 6.1. ELFA WHITE EASY HANG STANDARDS (2)
   - 6.2. ELFA 84" HANG STANDARD WHITE (2)
   - 6.3. ELFA WHITE HANG STANDARD WALL CLIPS (6)
   - 6.4. ELFA WHITE SOLID SHELF BRACKETS 18-1/2" (6)
   - 6.5. ELFA WHITE DECOR SHELVES 20"x3'-0"x1-1/4" (3)
7. G.C. SHALL INSTALL ELFA SHELF SYSTEM IN THE FOLLOWING ROOMS:
   - 7.1. (1) 3' SYSTEM IN STORAGE 112
   - 7.2. (2) 3' SYSTEMS IN CLOSET 113
8. LOCKS TO BE INSTALLED IN ALL CABINETS AND DRAWERS. COORDINATE WITH FUSION CONSTRUCTION MANAGER.
9. ALL SINKS TO BE UNDERMOUNT.
10. ALL UNDER-CABINET LIGHTING TO BE HARDWIRED. COORDINATE WITH ELECTRIC SHEETS.

GENERAL NOTES
SCALE: NONE

Order Plans @ WWW.LDIline.com

fusion

FUSION ACADEMY
3540 TORINGDON WAY, STE #100
CHARLOTTE, NC 28277

MILLWORK DETAILS

CHIPMAN DESIGN ARCHITECTURE INC
JOHN A CHIPMAN ARCHITECT
1218 E. FOURTH STREET
FIRST FLOOR, EAST
CHARLOTTE, NC 28204
PHONE 847.798.6900

Revisions
- ISSUE FOR PERMIT 08/19/19
- ISSUE FOR CLIENT/LL REVIEW 08/23/19
- ISSUE FOR BID 08/30/19

08/19/2019 DATE
06/30/2020 EXPIRATION DATE

I HEREBY CERTIFY THAT THESE PLANS HAVE BEEN PREPARED UNDER MY SUPERVISION AND THAT TO THE BEST OF MY KNOWLEDGE, THE SAME COMPLY WITH ALL RULES, REGULATIONS AND ORDINANCES OF CHARLOTTE, NC RELATING TO STRUCTURES AND BUILDINGS.

ARCHITECT

Drawn By	Checked By
BB	BW
Scale	Date
AS NOTED	08/19/19

Job No. 18-7842

Sheet No. O1.02

Xref J:\DWG\Fusion Academy\NC- Charlotte\01 - Drawings\Fusion Charlotte, NC - Hard Launch\Elements\Scottsdale-xtl.dwg