Order Plans @ WWW.LDILine.com

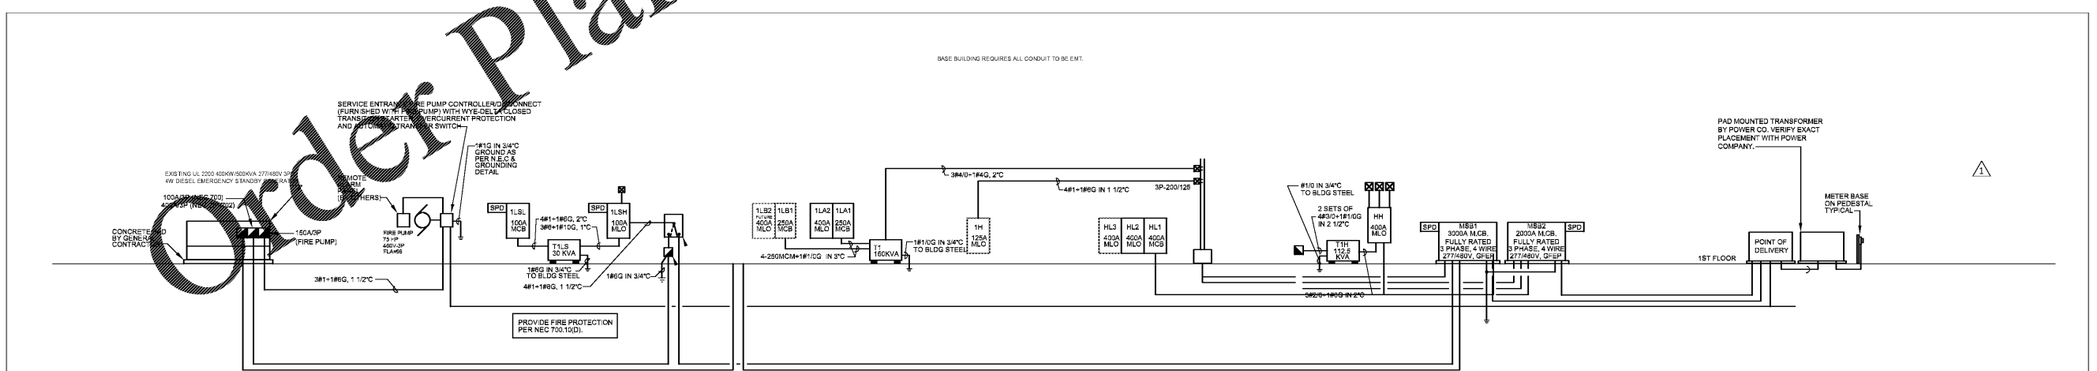

1 ELECTRIC RISER DIAGRAM

3/4" = 1'-0"

fusion

FUSION ACADEMY - Charlotte, NC

3540 TORINGDON WAY, SUITE 100
CHARLOTTE, NC 28277

ELECTRICAL DETAILS

NATIONAL ENGINEERING, LTD.
788 Morrison Road
Columbus, Ohio 43230
Phone: (614) 751-9610
Fax: (614) 562-5240
Contact: Rich Jones
(614) 328-2022
RTJones@NationalEngineering.com

ISSUANCE/REVISIONS

1	ISSUE FOR PERMIT 08/19/19
1	REV 1 PER CITY 08/21/19
2	REV 2 PER CITY 08/21/19
3	REV 3 PER CITY 08/26/19
4	REV 4 PER CITY 08/29/19
5	REV 5 PER CLIENT AND ISSUE FOR BID 08/30/19

OF NORTH CAROLINA PROFESSIONAL SEAL 031346 ENGINEER RICHARD T. JONES
Signed 08.30.2019

North Carolina Firm Registration
NCBOE: P-0612
Sec of State: 0909178

COPYRIGHT 2019
THIS DRAWING IS AN INSTRUMENT OF SERVICE AND AS SUCH REMAINS THE PROPERTY OF NATIONAL ENGINEERING, LTD. PERMISSION FOR USE OF THIS DOCUMENT IS LIMITED AND CAN BE EXTENDED ONLY BY WRITTEN AGREEMENT WITH NATIONAL ENGINEERING, LTD..

Drawn By	Checked By
Author	Checker
Scale	Date
3/4" = 1'-0"	07.23.2019

Job No.
1902037

Sheet No.
E120