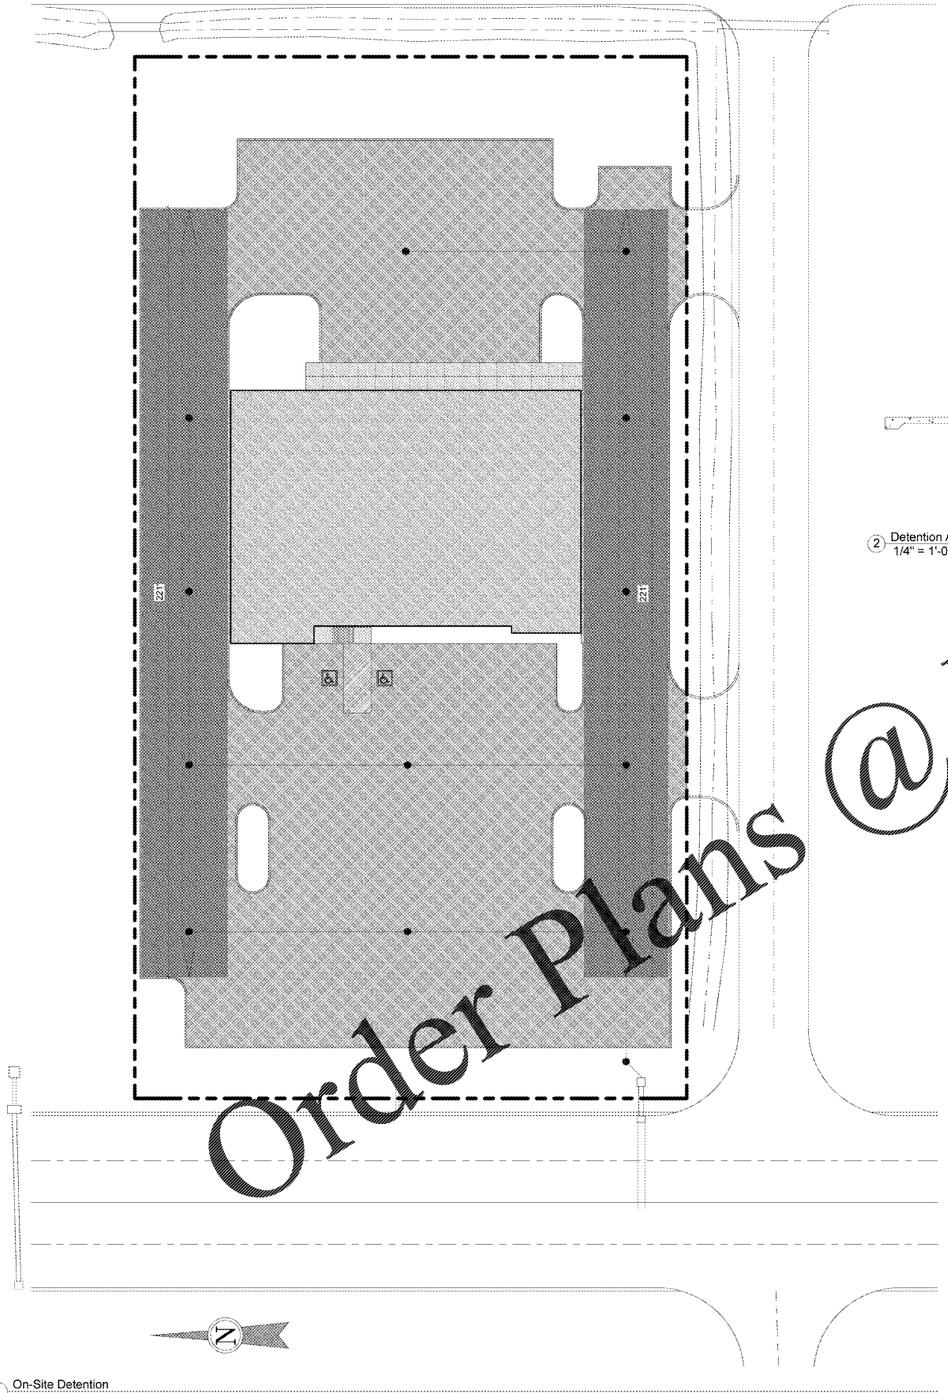

1 On-Site Detention
1" = 20'-0"

2 Detention Area Section
1/4" = 1'-0"

Order Plans @ WWW.LDILine.com

Design Plus, LLC

108 Fair Ave.
Winnsboro, La 71295

(318) 535-8110

James K. Free, P.E.
Kenneth Mason, P.E.
Chad H. Parks, P.E.

STATE OF LOUISIANA
CHAD H. PARKS
License No. 33951
PROFESSIONAL ENGINEER
IN
CIVIL ENGINEERING

THESE DRAWINGS, SPECIFICATIONS, AND OTHER DOCUMENTS PREPARED BY DESIGN PLUS CONSULTING ENGINEERS ARE FOR USE SOLELY WITH RESPECT TO THIS PROJECT AND, UNLESS OTHERWISE PROVIDED, THE ENGINEER SHALL BE DEEMED THE AUTHOR OF THESE DOCUMENTS AND SHALL RESERVE ALL RIGHTS, INCLUDING REPRODUCIBLE COPIES OF THE ENGINEERS DRAWINGS, SPECIFICATIONS AND OTHER DOCUMENTS. THE ENGINEERS DRAWINGS, SPECIFICATIONS OR OTHER DOCUMENTS SHALL NOT BE USED BY THE OWNER, OR BY OTHERS, ON OTHER PROJECTS, EXCEPT BY AGREEMENT IN WRITING AND WITH APPROPRIATE COMPENSATION TO THE ENGINEER.

No.	Description	Date

BEFORE ANY WORK BEGINS, THE CONTRACTOR SHALL EXAMINE THE DRAWINGS, MAPS, AND EXISTING SITE TO DETERMINE THE EXACT LOCATION OF UTILITIES. THE CONTRACTOR SHALL VERIFY THE LOCATION AND SIZE OF SHOWN UTILITIES. THE CONTRACTOR SHALL CONTACT LOUISIANA ONE CALL PRIOR TO ANY CONSTRUCTION ACTIVITIES - 811

IF DURING CONSTRUCTION ACTIVITIES, UNKNOWN SERVICES ARE DISCOVERED, THE CONTRACTOR SHALL IMMEDIATELY NOTIFY THE OWNER AND SUSPECTED UTILITY.

Ray Anding Site Development

On-Site Detention

Project number	TO BE DETERMINED
Date	08-31-2017
Drawn by	CHP
Checked by	CHP

C-4.0

Scale: As indicated

C:\Users\Chad Parks\Dropbox (Design Plus, LLC)\Design Plus Files\Project Files\Taylor-Wallace Designs\Ray Anding Strip Mall\Revit File\RASM.rvt