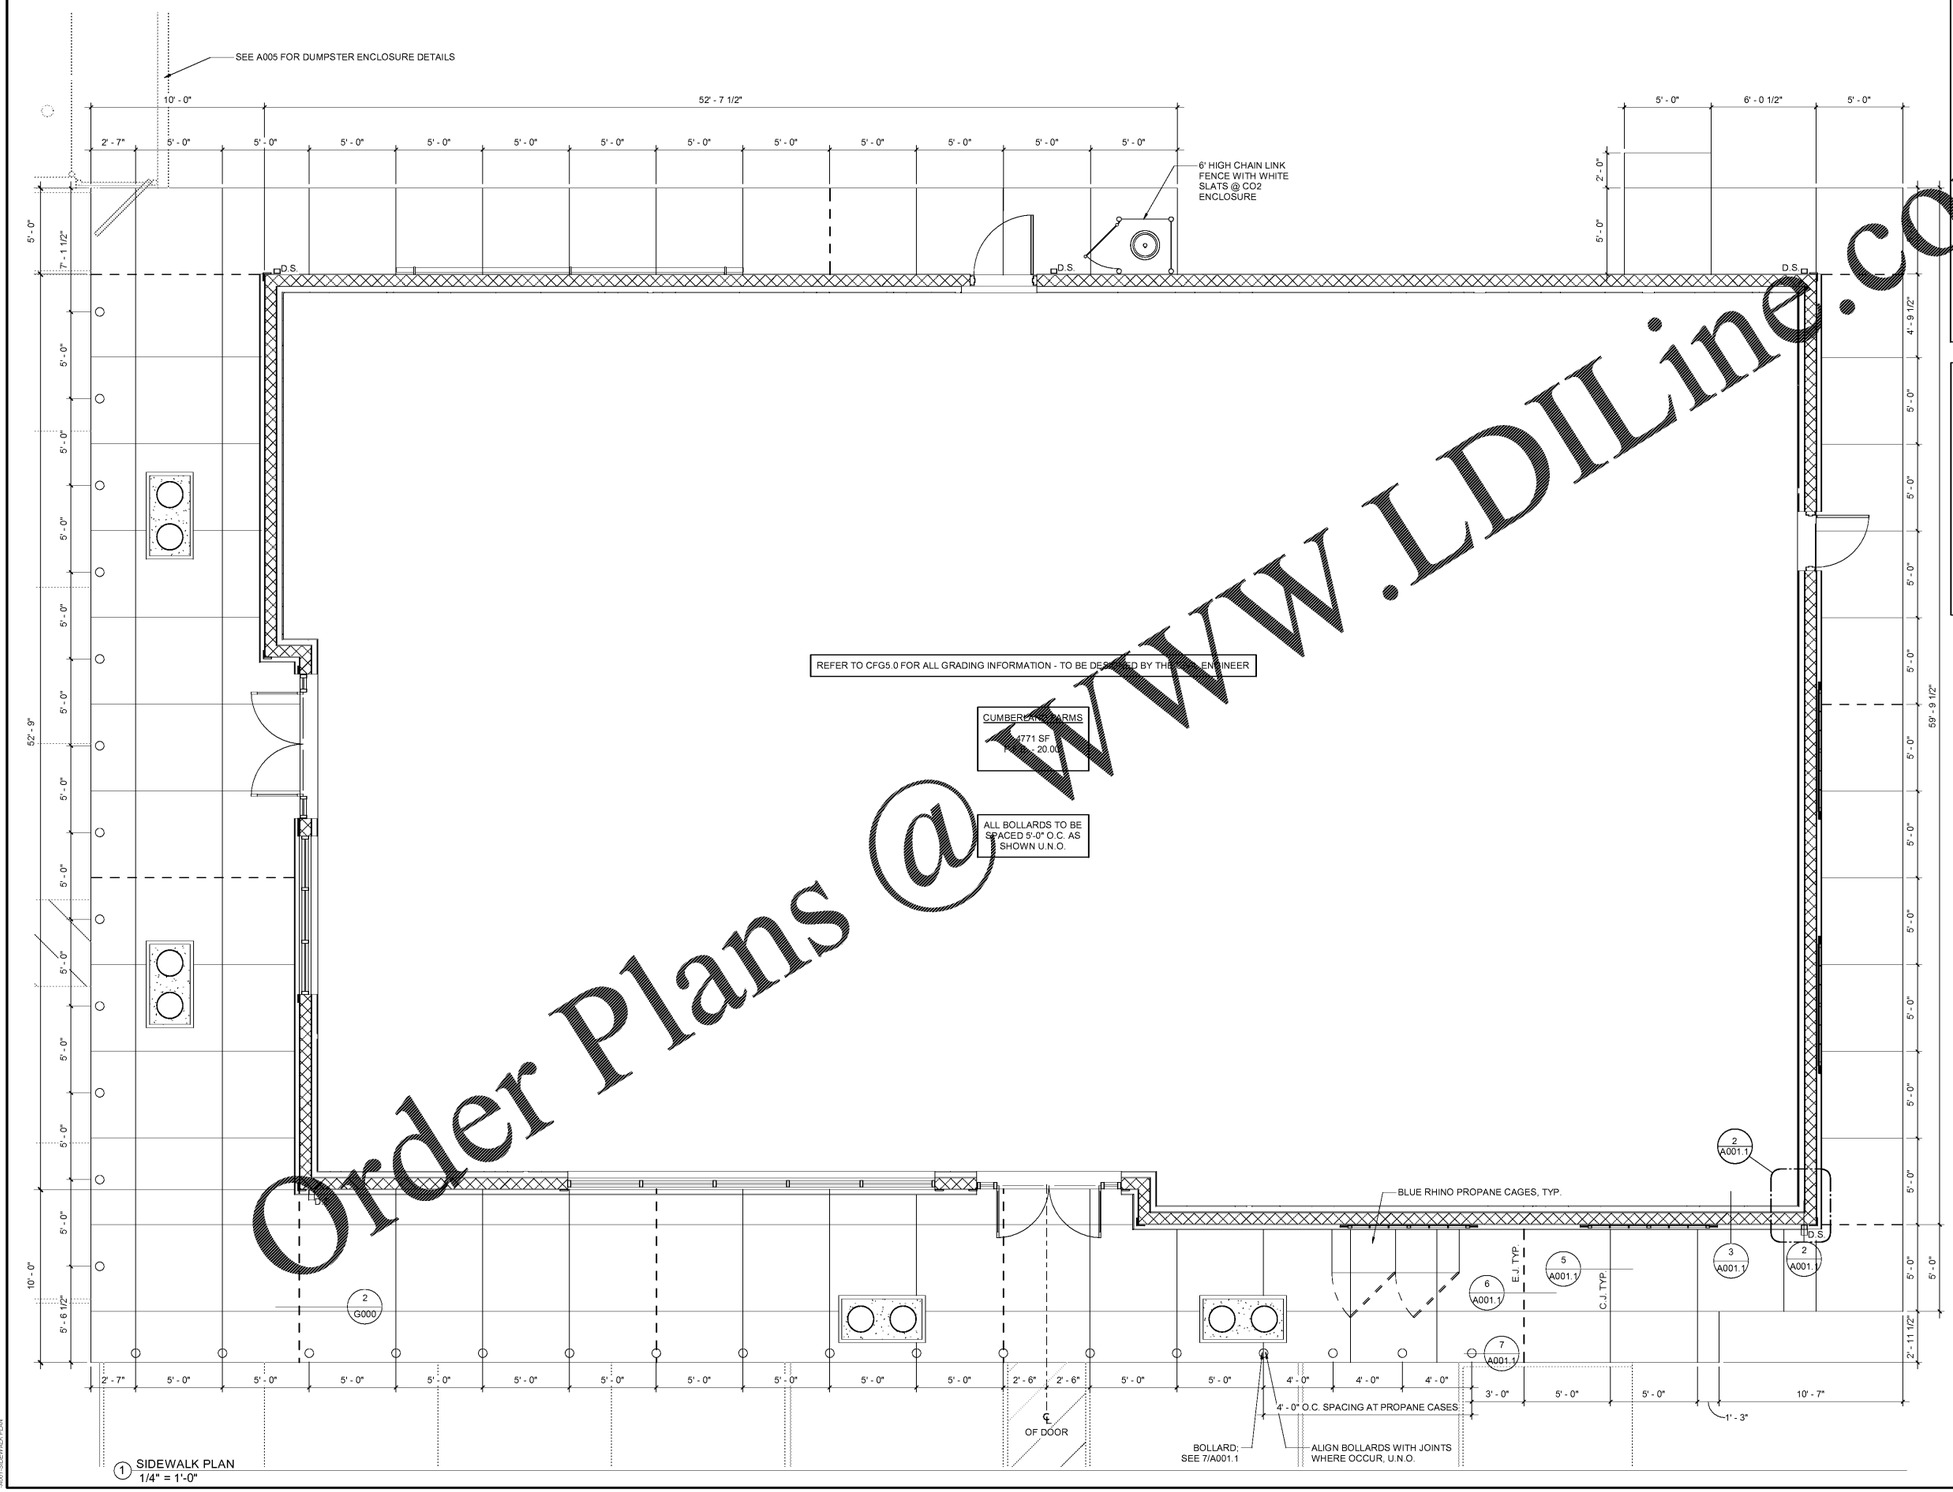

1 SIDEWALK PLAN
1/4" = 1'-0"

GENERAL NOTES

1. CONCRETE SHALL HAVE A MINIMUM 28-DAY COMPRESSIVE STRENGTH OF 4000 PSI FOR EXTERIOR WALKS.
2. ALL CONCRETE SHALL BE AIR-ENTRAINED.
3. CONCRETE SHALL BE CURED FOR MINIMUM OF SEVEN DAYS BEFORE ANY LOADS ARE APPLIED THERETO.
4. CONSTRUCTION JOINTS SHALL BE PLACED AS SHOWN ON THE DRAWINGS.
5. CONCRETE SHALL BE PLACED SO THAT SLAB THICKNESS IS AT NO POINT LESS THAN THAT INDICATED ON DRAWINGS.
6. PROVIDE A BROOM FINISH ON EXTERIOR WALKS.
7. COORDINATE FINISH GRADES AT SIDEWALK WITH CIVIL DRAWINGS.
8. EXTERIOR CONCRETE SEALER TO BE PROVIDED AND INSTALLED BY CFI VENDOR. G.C. TO ENSURE THAT CONCRETE AREAS TO BE SEALED ARE CLEAR OF ALL CLEAN, AND PREVENT ANY STAINS. COORDINATE WITH CFI CONSTRUCTION PROJECT MANAGER TO CONFIRM EXTENT OF WORK
9. PER THE MANUF. REQS, THE CONCRETE SHALL BE CURED FOR A MINIMUM OF 9 DAYS BEFORE THE PAVIX CCC CAN BE APPLIED. THE GC SHALL BE RESPONSIBLE FOR APPLYING AN EVAPORATIVE CURING AGENT TO THE CONCRETE. SEE BELOW FOR A LIST OF COMPATIBILITY CURING AGENTS THAT CAN BE APPLIED TO THE CONCRETE BY THE GC

PRODUCT SPECIFICATIONS

1. WARNING SURFACE:
   PROVIDE "AMOR-TILE" 24"X60" DETECTABLE/TACTILE WARNING SURFACE CAST IN PLACE. WITH INLINE TRUNCATED DOMES. COLOR: YELLOW.
2. APPROVED CURING AGENTS (SEE GENERAL NOTE 9 ABV):
   MANUF: WR MEADOWS
   PRODUCT: 1100-CLEAR-RESIN BASED, WATER EMULSION CONCRETE CURING COMPOUND

   MANUF: WR MEADOWS
   PRODUCT: SIL-CRETE CONCRETE CURING AID

   MANUF: SPECCHEM
   PRODUCT: E-CURE - WATER BASED CONCRETE CURING COMPOUND

   MANUF: DAYTON SUPERIOR
   PRODUCT: CLEAR CURE VOCJ7WB - LOW VOC DISSIPATING RESIN CURING COMPOUND

Order Plans @ WWW.LDILine.com

HFA
Historic Architecture
Neighborhood Design
HARRISON FRENCH & ASSOCIATES, LTD
t 508.528.0770
31 Hayward Street
Franklin, Massachusetts 02038
www.hfa-ae.com

STIPULATION FOR REUSE
THE DRAWINGS HAS PREPARED FOR USE ON A SPECIFIC SITE AT CONTEMPORARY AREOLA, WITH ITS SPECIFIC CONDITIONS, AND IS NOT SUITABLE FOR USE ON A DIFFERENT SITE WITHOUT APPROPRIATE REVISIONS. USE OF THIS DRAWING FOR REFERENCE ON ANY OTHER SITE WITHOUT THIS FIRM'S PERMISSION AND PARTICIPATION REQUIRES THE SERVICES OF PROPERLY LICENSED ARCHITECT AND ENGINEER. REPRODUCTION OF THIS DRAWING FOR ANY PURPOSE WHATSOEVER WITHOUT THE EXPRESS AND WRITTEN PERMISSION OF HFA IS PROHIBITED AND ANY UNAUTHORIZED REUSE WILL BE LEGALLY PURSUED TO THE LAW

Cumberland FARMS

Store Number: 9747
8090 US1
Micco, FL 32976

JOB NUMBER: 41-17-00190

ISSUE BLOCK

	CLIENT REVIEW	08/30/19
	100%	09/27/19

CHECKED BY:	JEO
DRAWN BY:	ZC
DOCUMENT DATE:	9/27/19

SIDEWALK PLAN

SHEET:
A001

10/21/2019 1:52:56 PM
C:\Users\zcarter\Documents\2019 Revit Projects\41-17-00190_Micco, FL_ARA1.0-C_Modified LH_ARCH_v19_zcarter_chadrian3.rvt
A001-SIDEWALK PLAN