CUSTOM FABRICATED INTERNALLY
ILLUMINATED SIGN THAT IS SUPPLIED BY
OWNER AND IS INSTALLED BY SIGN VENDOR.

SIGN AREA = 37.6 ft²

3 FRONT SIGNAGE DETAIL
3/8" = 1'-0"

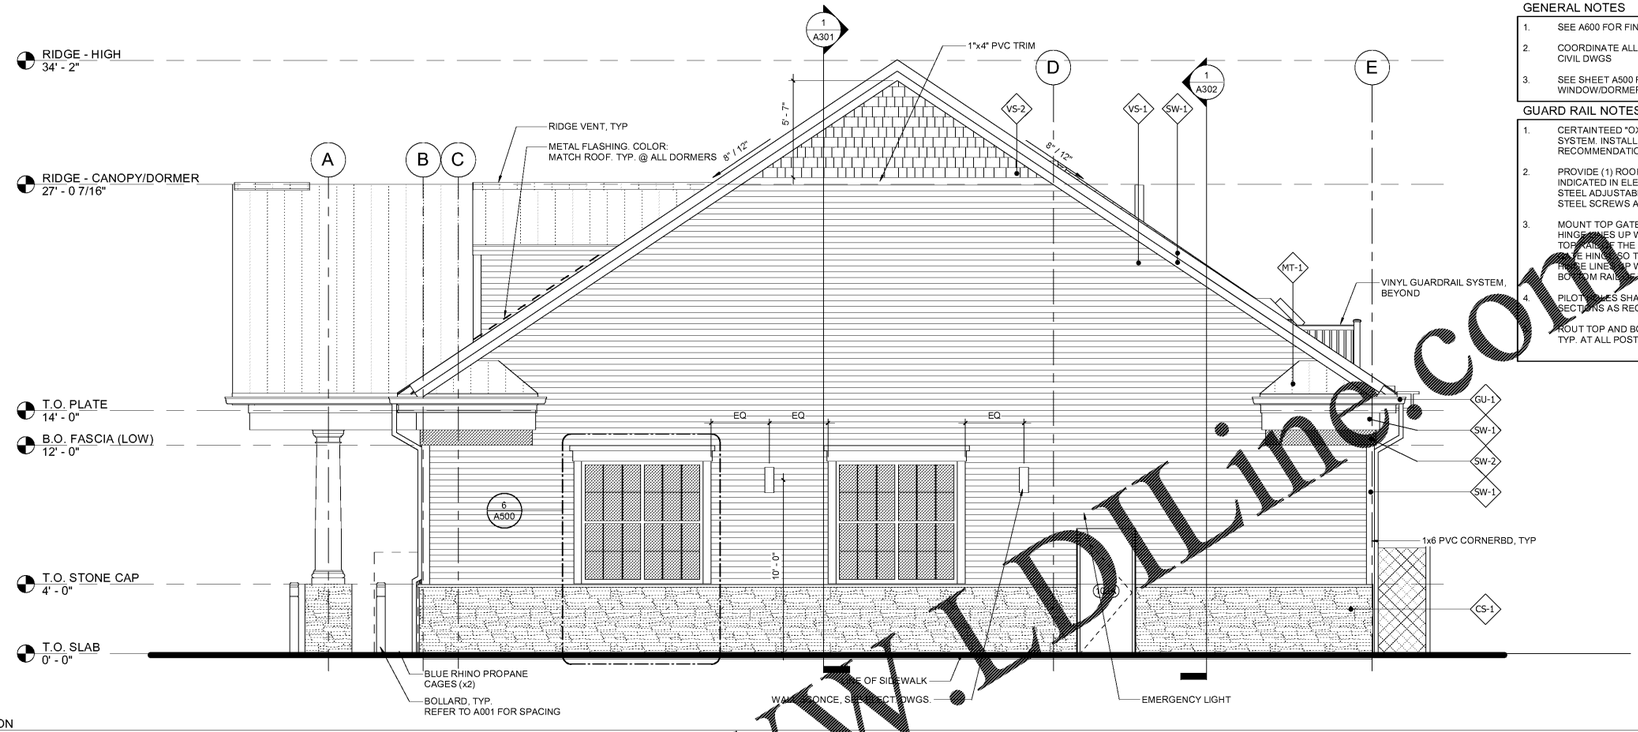

2 RIGHT ELEVATION
1/4" = 1'-0"

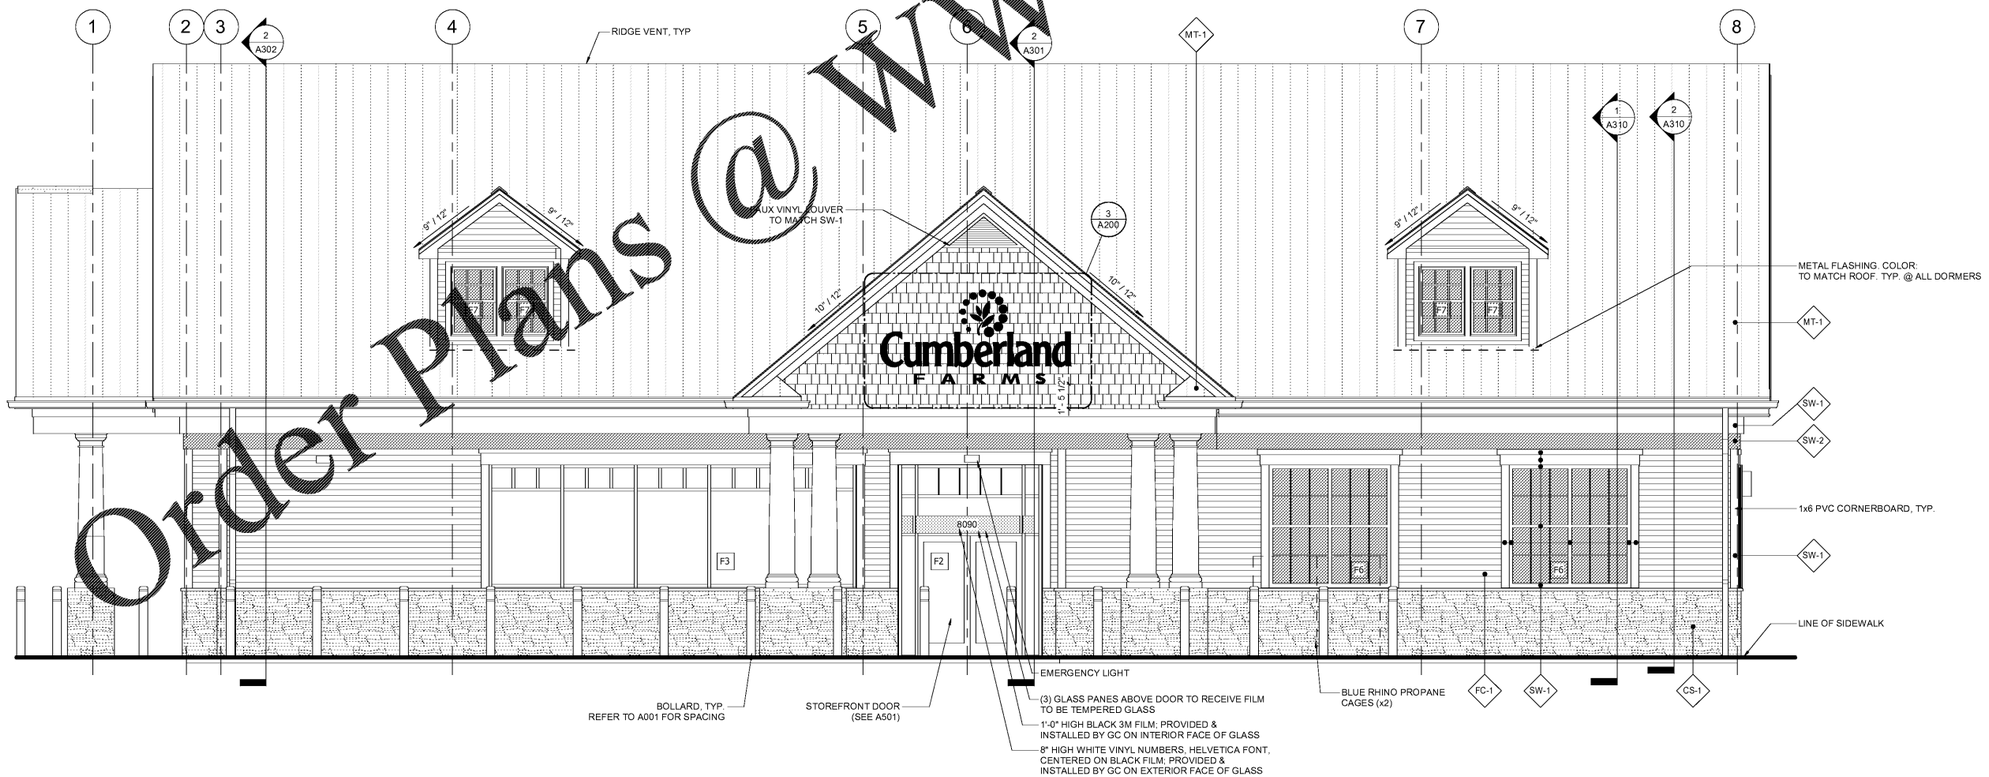

1 FRONT ELEVATION
1/4" = 1'-0"

GENERAL NOTES

1. SEE A600 FOR FINISH SCHEDULE
2. COORDINATE ALL SIDEWALK GRADES WITH CIVIL DWGS
3. SEE SHEET A500 FOR STOREFRONT/FAUX WINDOW/DORMER WINDOW DETAILS.

GUARD RAIL NOTES

1. CERTAINTEED "OXFORD" VINYL RAILING SYSTEM. INSTALL PER MANUFACTURERS RECOMMENDATIONS.
2. PROVIDE (1) ROOF ACCESS GATE AS INDICATED IN ELEVATIONS WITH (2) STAINLESS STEEL ADJUSTABLE HINGES, (1) STAINLESS STEEL SCREWS AND ACCESSORIES.
3. MOUNT TOP GATE HINGE SO THAT TOP OF HINGE LINES UP WITH THE BOTTOM OF THE TOP RAIL OF THE GATE. MOUNT BOTTOM GATE HINGE SO THAT THE BOTTOM OF THE HINGE LINES UP WITH THE TOP OF THE BOTTOM RAIL OF THE GATE.
4. PILOT HOLES SHALL BE DRILLED IN ALL GATE SECTIONS AS REQUIRED TO ACCEPT SCREWS.
5. ROUT TOP AND BOTTOM RAILS INTO POSTS, TYP. AT ALL POSTS.

Order Plans @ WWW.LDILine.com

HFA
Historic Architecture
Management / Design
HARRISON FRENCH & ASSOCIATES, LTD
t 508.528.0770
31 Hayward Street
Franklin, Massachusetts 02038
www.hfa-ae.com

STIPULATION FOR REUSE
THESE DRAWINGS ARE PREPARED FOR USE ON A SPECIFIC SITE AT MICCO, FL. ANY REUSE OF THESE DRAWINGS FOR REFERENCE OR USE ON ANY OTHER SITE IS NOT SUITABLE FOR USE ON A DIFFERENT SITE WITHOUT APPROPRIATE MODIFICATIONS. USE OF THESE DRAWINGS FOR REFERENCE OR USE ON ANY OTHER SITE WITHOUT HFA'S EXPRESS WRITTEN CONSENT REQUIRES THE SERVICES OF PROPERLY LICENSED DESIGN PROFESSIONALS. ANY UNAUTHORIZED REPRODUCTION, DISTRIBUTION, OR PUBLICATION OF THESE DRAWINGS IS EXPRESSLY PROHIBITED AND MAY RESULT IN LEGAL ACTION. ALL RIGHTS RESERVED UNDER THE COPYRIGHT LAWS OF THE U.S.A.

Cumberland FARMS
Store Number: 9747
8090 US1
Micco, FL 32976
JOB NUMBER: 41-17-00190

ISSUE BLOCK

	CLIENT REVIEW	08/30/19
	100%	09/27/19

CHECKED BY:	JEO
DRAWN BY:	ZC
DOCUMENT DATE:	9/27/19

EXTERIOR ELEVATIONS

SHEET:
A200

9/27/2019 5:22:59 PM
C:\Users\zcarter\Documents\Revit Local Files\Archived\2019 Revit Projects\41-17-00190_Micco, FL_A&M-HFE Modified LC_Arch_r19_2.rvt
A200 EXTERIOR ELEVATIONS