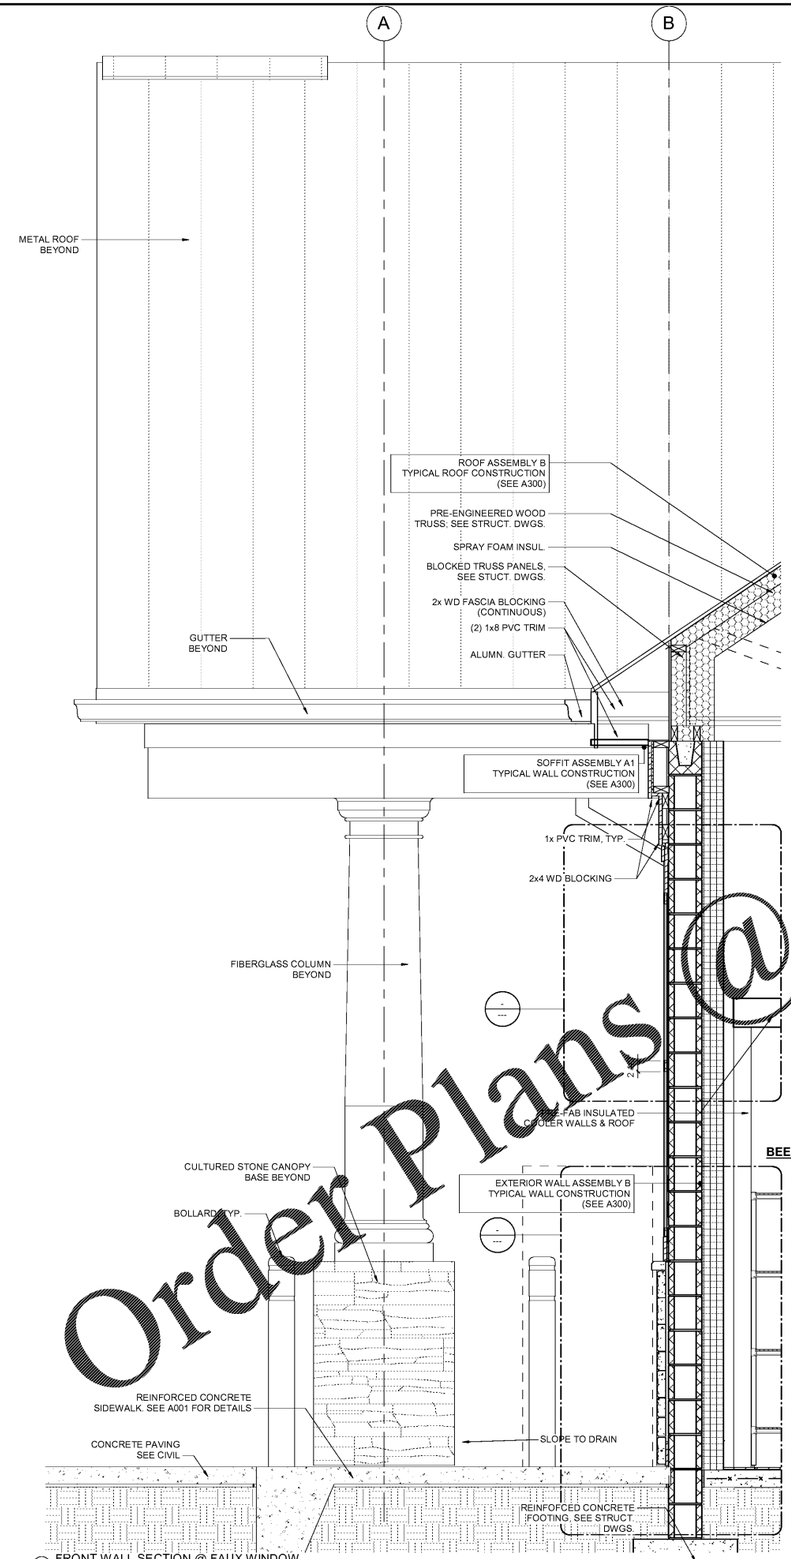

1 FRONT WALL SECTION @ FAUX WINDOW
3/4" = 1'-0"

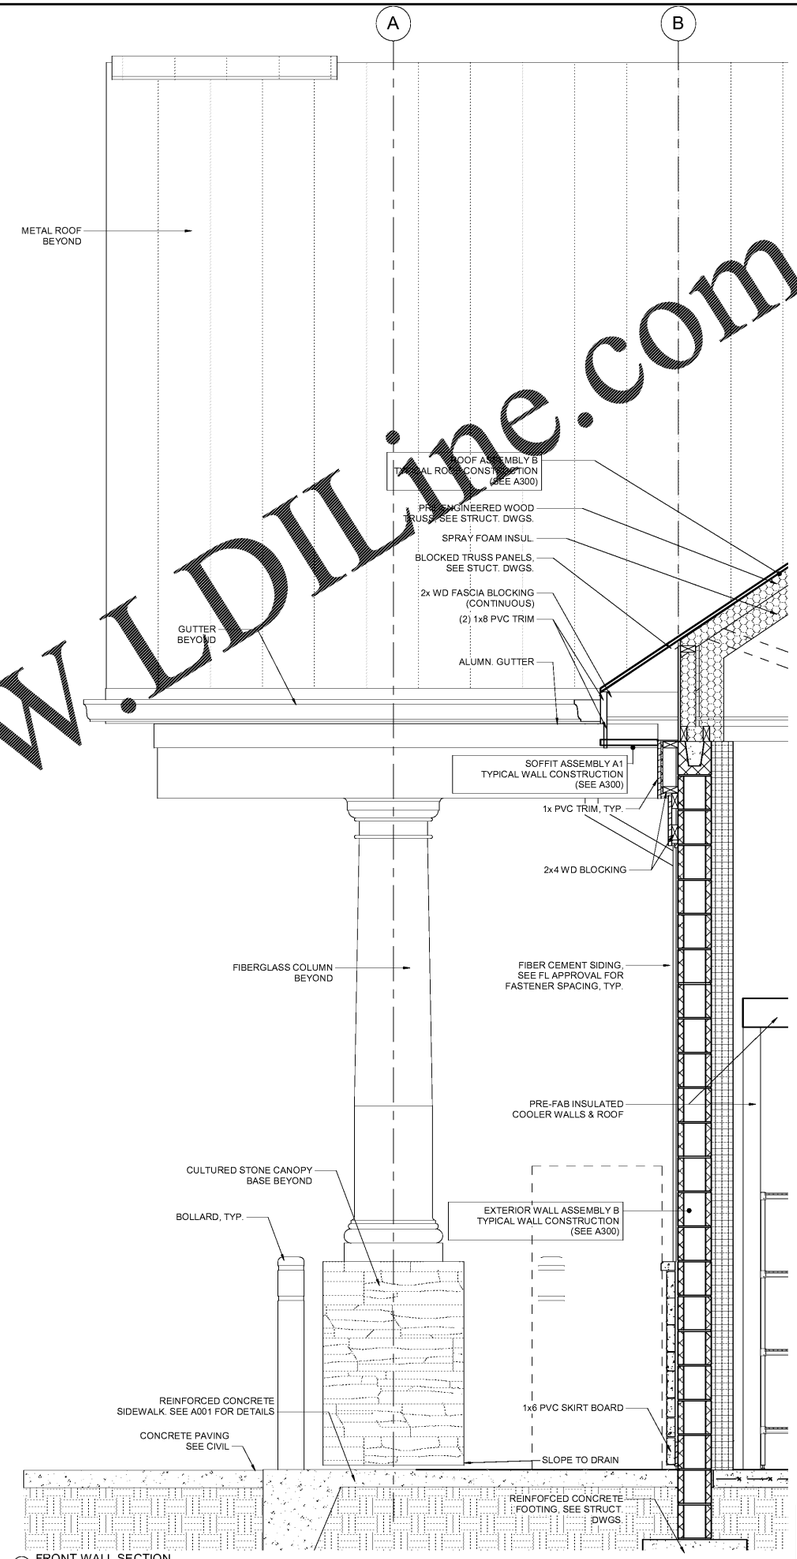

2 FRONT WALL SECTION
3/4" = 1'-0"

NOTE:
1. NOTES AS INDICATED ARE TYPICAL FOR ALL WALL DETAILS UNLESS OTHERWISE NOTED.
2. SEE A300 FOR TYPICAL WALL/ ROOF ASSEMBLIES.
3. SEE G001 FOR BUILDING ENVELOPE R-VALUES.

Order Plans @ WWW.LDILine.com

HFA
Historic Architecture
Management / Design
HARRISON FRENCH & ASSOCIATES, LTD
t 508.528.0770
31 Hayward Street
Franklin, Massachusetts 02038
www.hfa-ae.com

STIPULATION FOR REUSE
THIS DRAWING WAS PREPARED FOR MASTER PLANNING PURPOSES ONLY. IT IS NOT SUITABLE FOR USE ON A DIFFERENT SITE OR ON A DIFFERENT ADDITION TO THIS BUILDING. USE OF THESE DRAWINGS FOR REFERENCE AT A DIFFERENT LOCATION OR ADDITION REQUIRES THE SERVICES OF PROPERLY LICENSED ARCHITECTS AND ENGINEERS. REPRODUCTION OF THESE DRAWINGS, IN WHOLE OR IN PART, WITHOUT THE WRITTEN CONSENT OF HFA IS EXPRESSLY PROHIBITED BY LAW

Cumberland FARMS

Store Number: 9747
8090 US1
Micco, FL 32976

JOB NUMBER: 41-17-00190

ISSUE BLOCK

	CLIENT REVIEW	08/30/19
	100%	09/27/19

CHECKED BY:	JEO
DRAWN BY:	ZC
DOCUMENT DATE:	9/27/19

WALL SECTIONS

SHEET:
A310

9/27/2019 5:12:54 PM
C:\Users\zcarter\Documents\Revit 2019 Rev4 Projects\41-17-00190_Micco, FL_A&M (JO)_Modified (JT, JK)\5_YTD_Zach (harrison).rvt