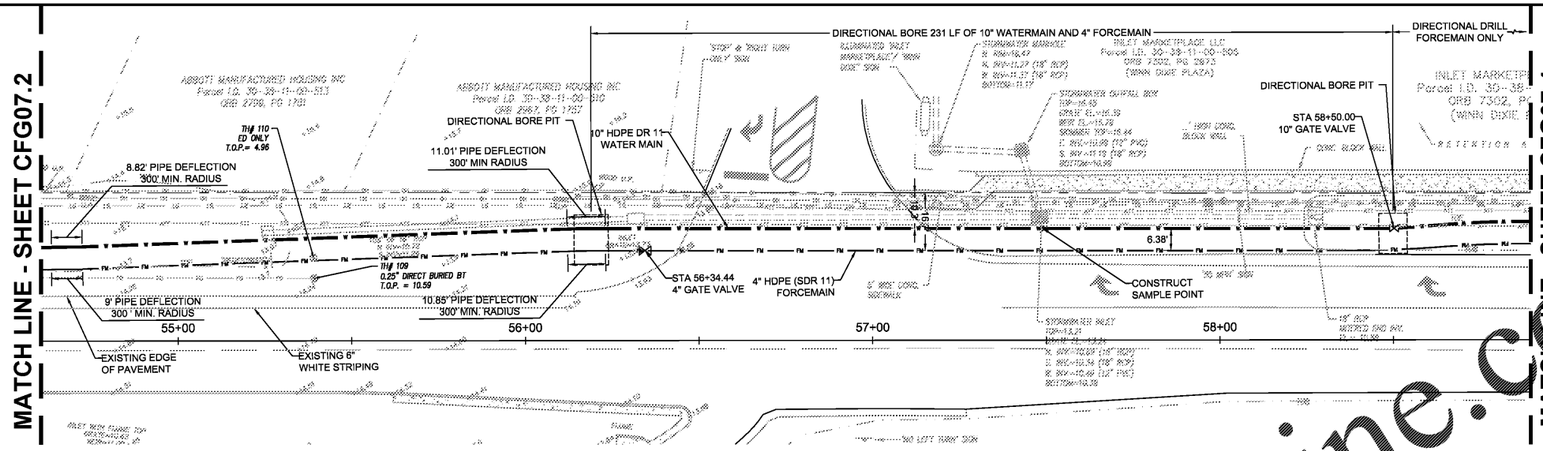

US HWY 1 - OFFSITE UTILITY AND SITE PLAN

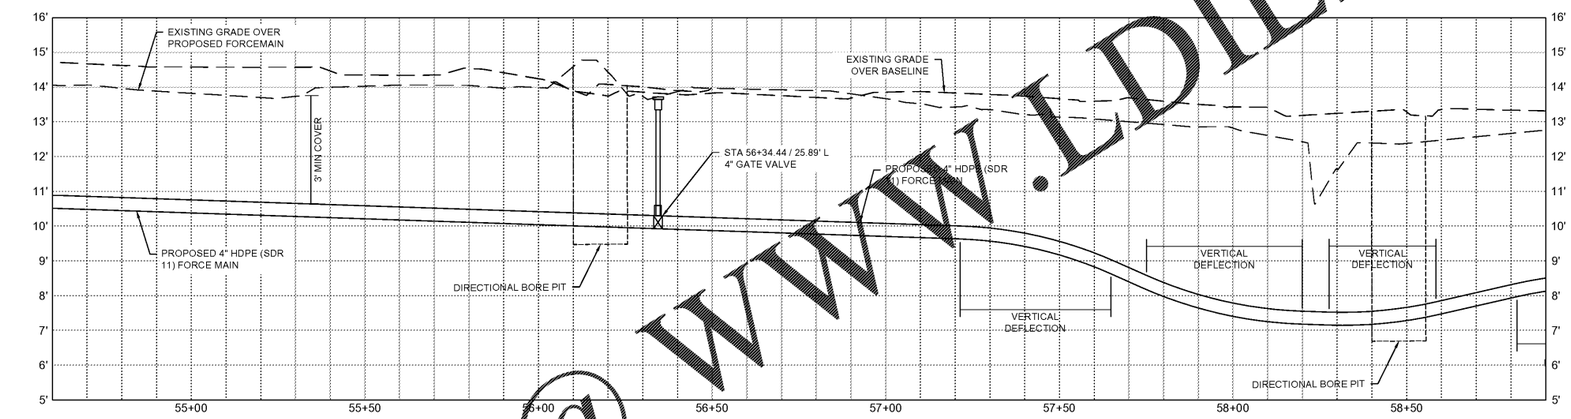

US HWY 1 - FORCEMAIN PROFILE

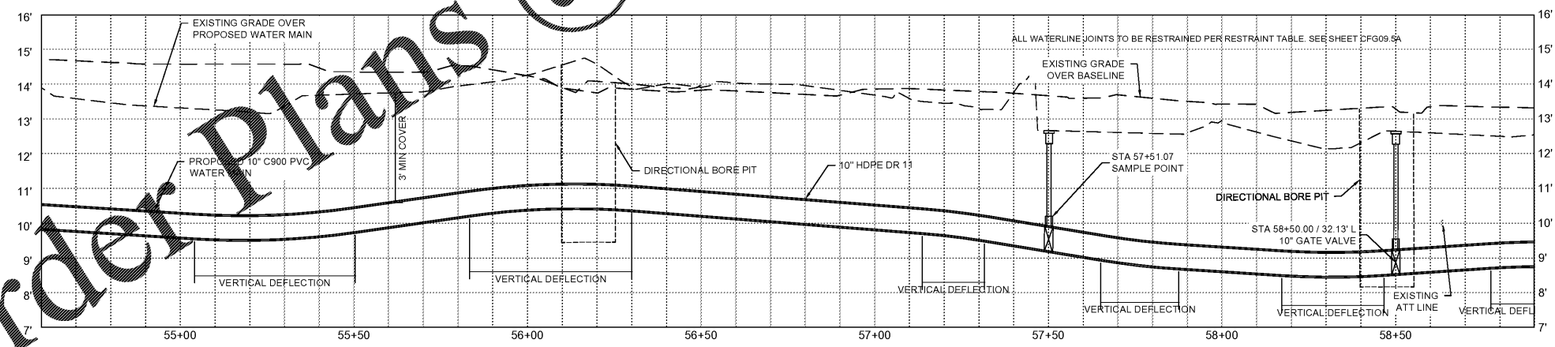

US HWY 1 - WATERMAIN PROFILE

CONSTRUCTION NOTES

1. WATER AND SEWER CONSTRUCTION WILL BE BY OPEN TRENCH UNLESS OTHERWISE NOTED.
2. SEE SHEET CFG07.7 FOR CONTROL POINT TABLE, SECTIONS, AND PAVEMENT DESIGN.
3. WATER AND WASTEWATER UTILITIES CONSTRUCTED IN THE RIGHT OF WAY SHALL BE IN ACCORDANCE WITH LATEST BREVARD COUNTY TECHNICAL UTILITY SPECIFICATIONS.

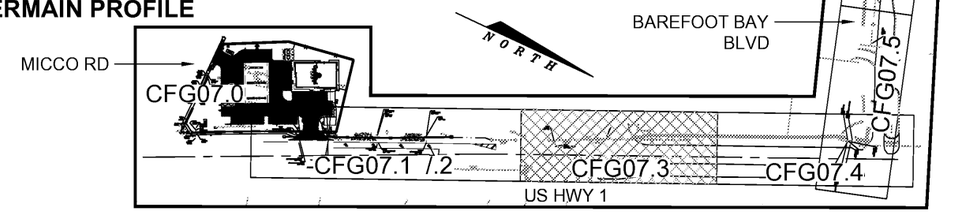

KEY MAP

Order Plans @ www.LDILine.Com

NORTH

0 10 20 40 60

GRAPHIC SCALE IN FEET
FULL SIZE: 1" = 20' H, 1" = 2' V
HALF SIZE: 1" = 40' H, 1" = 4' V

LEGEND

- PROPOSED CONCRETE DRIVEWAY SECTION (SEE DETAIL SHEET CFG09.5)
- PROPOSED FDOT AC ROADWAY SECTION (SEE DETAIL SHEET CFG07.7)
- FM — PROPOSED FORCEMAIN
- W — PROPOSED WATER SERVICE

ABBREVIATIONS:

BFP	–	BACKFLOW PREVENTER
AHJ	–	AUTHORITY HAVING JURISDICTION
T.O.P.	–	TOP OF PIPE
TYP.	–	TYPICAL
C.O.	–	CLEANOUT
CONC.	–	CONCRETE
D.I.P.	–	DUCTILE IRON PIPE
PGD	–	PAVING, GRADING & DRAINAGE
NFV	–	NOT FIELD VERIFIED

JEFFREY LUCAS, P.E.
FLORIDA REG. NO. 71621

JEFFREY A. LUCAS LICENSE No 71621 STATE OF FLORIDA PROFESSIONAL ENGINEER

NOTICE
The information in this document was prepared by ATKINS, Inc. While ATKINS has taken all reasonable steps to assure the accuracy of the information contained in this document, it cannot guarantee that changes or alterations to this document will not be made by persons other than ATKINS personnel after the document leaves the possession of ATKINS. Changes or alterations may be safety related and result in damage to property, personal injury or death. Theverification of the information contained in this document is needed, contact should be made directly with ATKINS.

This document must be compared to the original hard copy, with certified raised seal if applicable, in order to insure the accuracy of the information contained therein and to further insure that no changes, alterations or modifications have been made to the document. No reliance should ever be made on a documentation transmitted or reviewed by computer or other electronic means unless it is first compared to the original. ATKINS makes no warranties, express or implied, concerning the accuracy of the information contained in any document transmitted or reviewed by computer or other electronic means.

Rev.	Date	Description	By	Chk'd	App'd
1	11/7/18	BREVARD COUNTY COMMENTS	DF	PM	
2	12/10/18	BREVARD COUNTY COMMENTS	DF	PM	
3	03/04/19	BREVARD COUNTY COMMENTS	DF	A	
4	03/24/19	BREVARD COUNTY COMMENTS	DF	A	
5	09/30/19	PER CLIENT COMMENTS	DF	DF	A

Drawing Status: FOR PERMITTING
Suitability: S0

ATKINS
LOCAL OFFICE:
7175 MURRELL ROAD
MELBOURNE, FL 32940
TEL. 321.242.4942
FAX. 321.242.6101

CORPORATE OFFICE:
4030 W. BOY SCOUT BLVD
TAMPA, FLORIDA 33607
FB/PE CERTIFICATE OF AUTHORIZATION NO.24
www.atkinsglobal.com

Copyright © Atkins Limited (2017)

Client: Cumberland Farms
CUMBERLAND FARMS INC.
165 FLANDERS ROAD
WESTBOROUGH, MA 01581

Project Title: MICCO ROAD & US-1
BREVARD COUNTY, FL
100060192

Drawing Title: OFFSITE IMPROVEMENTS HWY US 1 PLAN AND PROFILE

Scale	Designed	Drawn	Checked	Authorized
	JL	DF		
Original Size: ARCH D	Date	Date	Date	Date

Drawing Number: CFG07.3
Revision:

User: PERE4816
G:\PROJECTS\100060192 – CF – Micco – Micco Rd & US-1\10 CAD\CFG07.2 OFFSITE IMPROVEMENTS – HWY US 1 PLAN AND PROFILE.dwg