TREE DISPOSITION TABLE

TREE #	BOTANICAL NAME	COMMON NAME	SIZE	DISPOSITION	REMARKS
1000	SABAL PALMETTO	CABBAGE PALM	18"	REMOVE	-
1001	SABAL PALMETTO	CABBAGE PALM	18"	REMOVE	-
1002	SABAL PALMETTO	CABBAGE PALM	14"	REMOVE	-
1003	SABAL PALMETTO	CABBAGE PALM	12"	REMOVE	-
1004	SABAL PALMETTO	CABBAGE PALM	18"	REMOVE	-
1005	SABAL PALMETTO	CABBAGE PALM	14"	REMOVE	-
1006	QUERCUS SPP.	OAK	10"	REMOVE	-
1007	QUERCUS SPP.	OAK	12"	REMOVE	-
1008	SABAL PALMETTO	CABBAGE PALM	15"	REMOVE	-
1009	SABAL PALMETTO	CABBAGE PALM	15"	REMOVE	-
1010	SABAL PALMETTO	CABBAGE PALM	15"	REMOVE	-
1011	QUERCUS SPP.	OAK	15"	REMOVE	-
1012	QUERCUS SPP.	OAK	24"	REMOVE	-
1013	SABAL PALMETTO	CABBAGE PALM	14"	REMOVE	-
1014	SABAL PALMETTO	CABBAGE PALM	14"	REMOVE	-
1015	SABAL PALMETTO	CABBAGE PALM	16"	REMOVE	-
1016	SABAL PALMETTO	CABBAGE PALM	20"	REMOVE	-
1017	SABAL PALMETTO	CABBAGE PALM	14"	REMOVE	-
1018	SABAL PALMETTO	CABBAGE PALM	18"	REMOVE	-
1019	SABAL PALMETTO	CABBAGE PALM	20"	REMOVE	-
1020	SABAL PALMETTO	CABBAGE PALM	12"	REMOVE	-
1021	SABAL PALMETTO	CABBAGE PALM	16"	REMOVE	-
1022	QUERCUS SPP.	OAK	30"	REMOVE	-
1023	QUERCUS SPP.	OAK	26"	REMOVE	-
1024	QUERCUS SPP.	OAK	20"	REMOVE	-
1025	SABAL PALMETTO	CABBAGE PALM	16"	REMOVE	-
1026	SABAL PALMETTO	CABBAGE PALM	14"	REMOVE	-
1027	SABAL PALMETTO	CABBAGE PALM	14"	REMOVE	-
1028	SABAL PALMETTO	CABBAGE PALM	14"	REMOVE	-
1029	SABAL PALMETTO	CABBAGE PALM	18"	REMOVE	-
1030	SABAL PALMETTO	CABBAGE PALM	15"	REMOVE	-
1031	SABAL PALMETTO	CABBAGE PALM	18"	REMOVE	-

NOTES:
1. IF THERE IS NO EXISTING IRRIGATION, WATERING REQUIREMENTS FOR NEW PLANTS SHALL EXTEND TO PROTECTED TREES.
2. NO EQUIPMENT SHALL OPERATE OR MATERIAL BE STOCKPILED INSIDE THE PROTECTIVE FENCING INCLUDING DURING THE FENCE INSTALLATION AND REMOVAL.

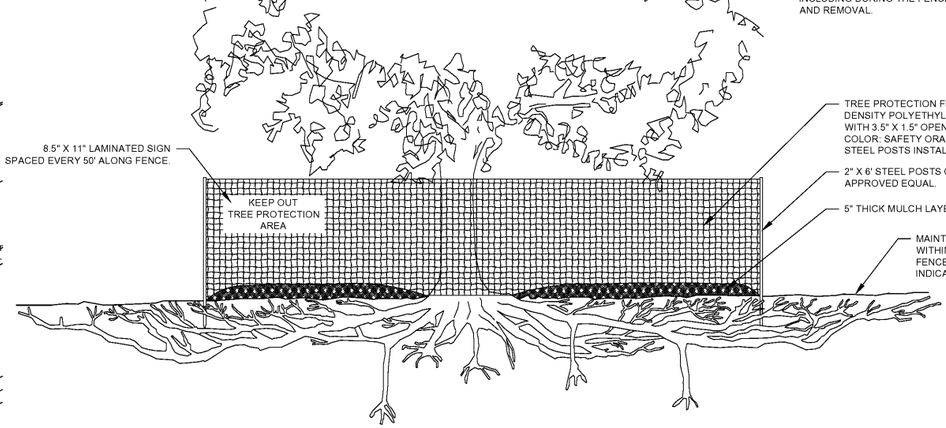

TREE PROTECTION BARRIER
N.T.S.

Order Plans @ WWW.LDLine.com

N O R T H

0 10 20 40 60

GRAPHIC SCALE IN FEET
FULL SIZE: 1" = 20'
HALF SIZE: 1" = 40'

JASON L KEESE, R.L.A.
FLORIDA REG. NO. LA6667398

NOTICE
The information in this document was prepared by ATKINS, Inc. While ATKINS has taken all reasonable steps to assure the accuracy of the information contained in this document, it cannot guarantee that changes or alterations to this document will not be made by persons other than ATKINS personnel after the document leaves the possession of ATKINS. Changes or alterations may be safety related and result in damage to property, personal injury or death. If verification of the information contained in this document is needed, contact should be made directly with ATKINS.

This document must be compared to the original hard copy, with certified raised seal if applicable, in order to insure the accuracy of the information contained therein and to further insure that no changes, alterations or modifications have been made to the document. No reliance should ever be made on a documentation transmitted or reviewed by computer or other electronic means unless it is first compared to the original. ATKINS makes no warranties, express or implied, concerning the accuracy of the information contained in any document transmitted or reviewed by computer or other electronic means.

Rev.	Date	Description	By	Chk'd	Appd
1	11/7/18	BREVARD COUNTY COMMENTS	DF	PM	
2	12/10/18	BREVARD COUNTY COMMENTS	DF	PM	
3	03/04/19	BREVARD COUNTY COMMENTS	DF	A.	
4	03/24/19	BREVARD COUNTY COMMENTS	DF	A.	
5	08/13/19	PER CLIENT COMMENTS	DF	DF	A.

Drawing Status: FOR PERMITTING
Suitability: S3

ATKINS
LOCAL OFFICE:
7175 MURRELL ROAD
MELBOURNE, FL 32940
TEL. 321.242.4942
FAX. 321.242.6101

CORPORATE OFFICE:
4030 W. BOY SCOUT BLVD
TAMPA, FLORIDA 33607
FBPR CERTIFICATE OF AUTHORIZATION NO.24
www.atkinsglobal.com

Copyright © Atkins Limited (2017)

Client: CUMBERLAND FARMS INC.
100 FLANDERS ROAD
WESTBOROUGH, MA 01581

Project Title
MICCO ROAD & US-1
BREVARD COUNTY, FL
100060192

Drawing Title
TREE MITIGATION PLAN

Scale	Designed	Drawn	Checked	Authorized
Original Size: ARCH D	JL	DF		
	Date	Date	Date	Date

Drawing Number: CFG08.0
Revision:

User: KEES1810
\\Vaamia1000\civil$\PROJECTS\100060192 - CF - Micco - Micco Rd & US-1\10 CAD\CFG08.0 TREE MITIGATION.dwg