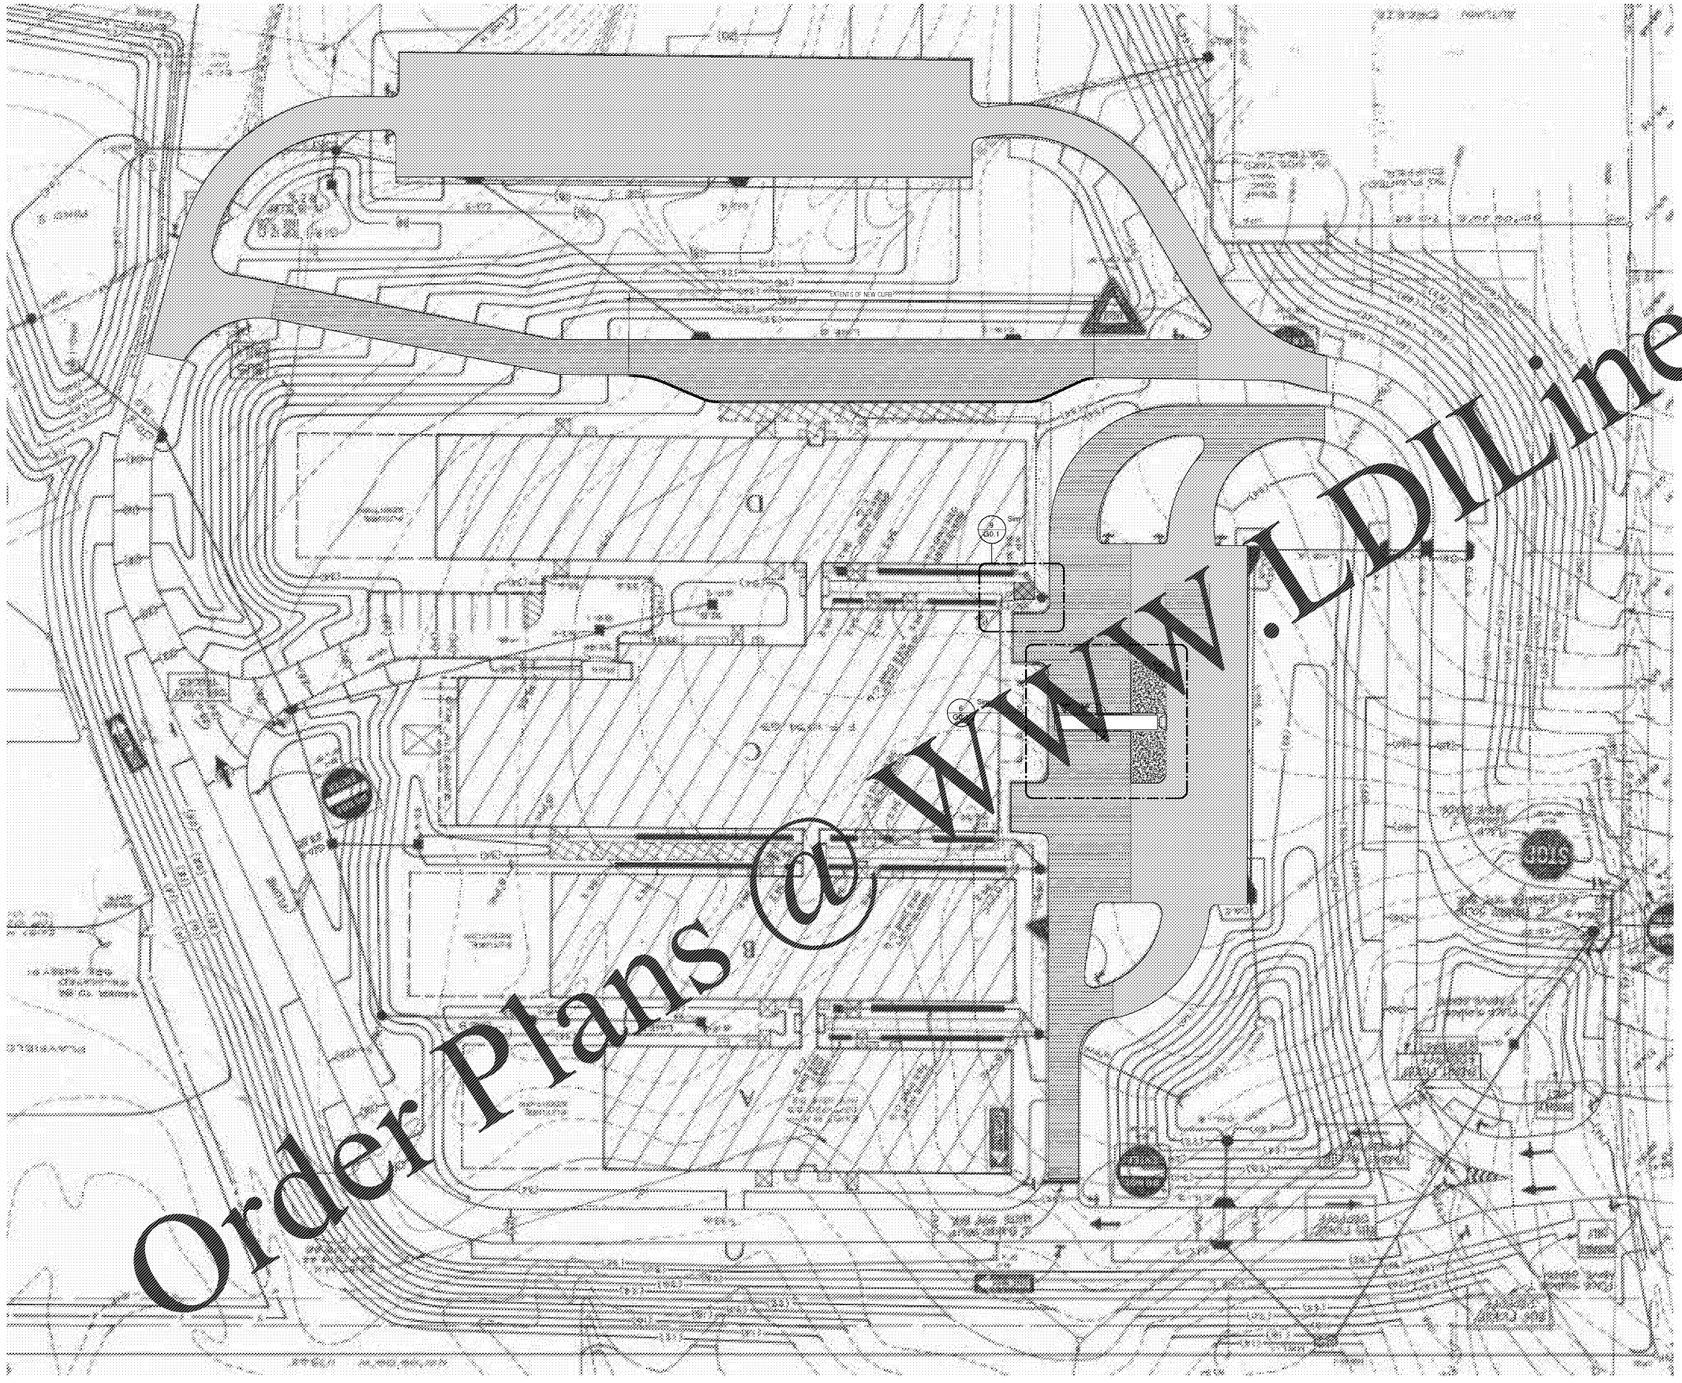

1 ORIGINAL SITE PLAN
A0.1 SCALE: 1" = 30'-0"

SITE TOPO TAKEN FROM ORIGINAL CONSTRUCTION CD'S
SOUTHERN A&E, 08-18-1995

SITEWORK LEGEND

GENERAL NOTES

1. **REFERENCE OVERALL MODIFICATIONS PLAN FOR ADDITIONAL SITEWORK AT BUILDING SURROUND.**
2. PROVIDE NEW ASPHALT PAVING AT FRONT ENTRY AND BUS DRIVES TO EXTENTS INDICATED. **OWNER TO PROVIDE PREFERRED ASPHALT MATERIAL.**
3. **PROVIDE REPLACEMENT CURB ALONG BUS DRIVE CANOPY, TO EXTENTS INDICATED.**
4. PROVIDE NEW STRIPING THROUGHOUT PARKING AND BUS DRIVES, WHERE INDICATED BY HATCH EXTENTS.
5. [ALTERNATE] PROVIDE NEW FLAGPOLE, LIGHTING AND CONCRETE SIDEWALK, WHERE INDICATED. REFERENCE DETAILS.
6. [ALTERNATE] PROVIDE NEW SPEED TABLE / WALKWAY, WHERE INDICATED. REFERENCE DETAILS.

SITEWORK HATCH LEGEND

- EXTENTS OF NEW ASPHALT PAVING, TYPE 'F'
- NEW SITE IMPROVEMENTS, REFERENCE DETAILS
- EXTENTS OF NEW PARKING LOT STRIPING

Order Plans @ WWW.LDLine.com

BXA
Breaux & Associates
ARCHITECTS
5955 Sliloh Road East, Suite 200
Alpharetta, Georgia 30005 | (678) 585-4508

STATE OF GEORGIA
DOUGLAS P. BREAUX
CERTIFICATE NO. 015674
REGISTERED ARCHITECT

08/30/2019

NO	DESCRIPTION	DATE

DUNLEITH ELEMENTARY SCHOOL
RENOVATIONS & MODIFICATIONS
120 SAINE DR. SW
MARIETTA, GA 30008 (781-0194)

MARIETTA CITY SCHOOLS

SITEWORK

DATE 08/30/2019
PROJECT NO. 18122

A0.1

0 SF S.F. (EXISTING AREA) + 0 SF S.F. (NEW AREA) = 82558 SF S.F. (TOTAL AREA), 0 F.T.E. (EXISTING) + 0.7 F.T.E. (NEW) = 675 F.T.E. (TOTAL) 0 I.U. (EXISTING) + 0 I.U. (NEW) = 43 I.U. (TOTAL)

9/4/2019 2:08:13 PM