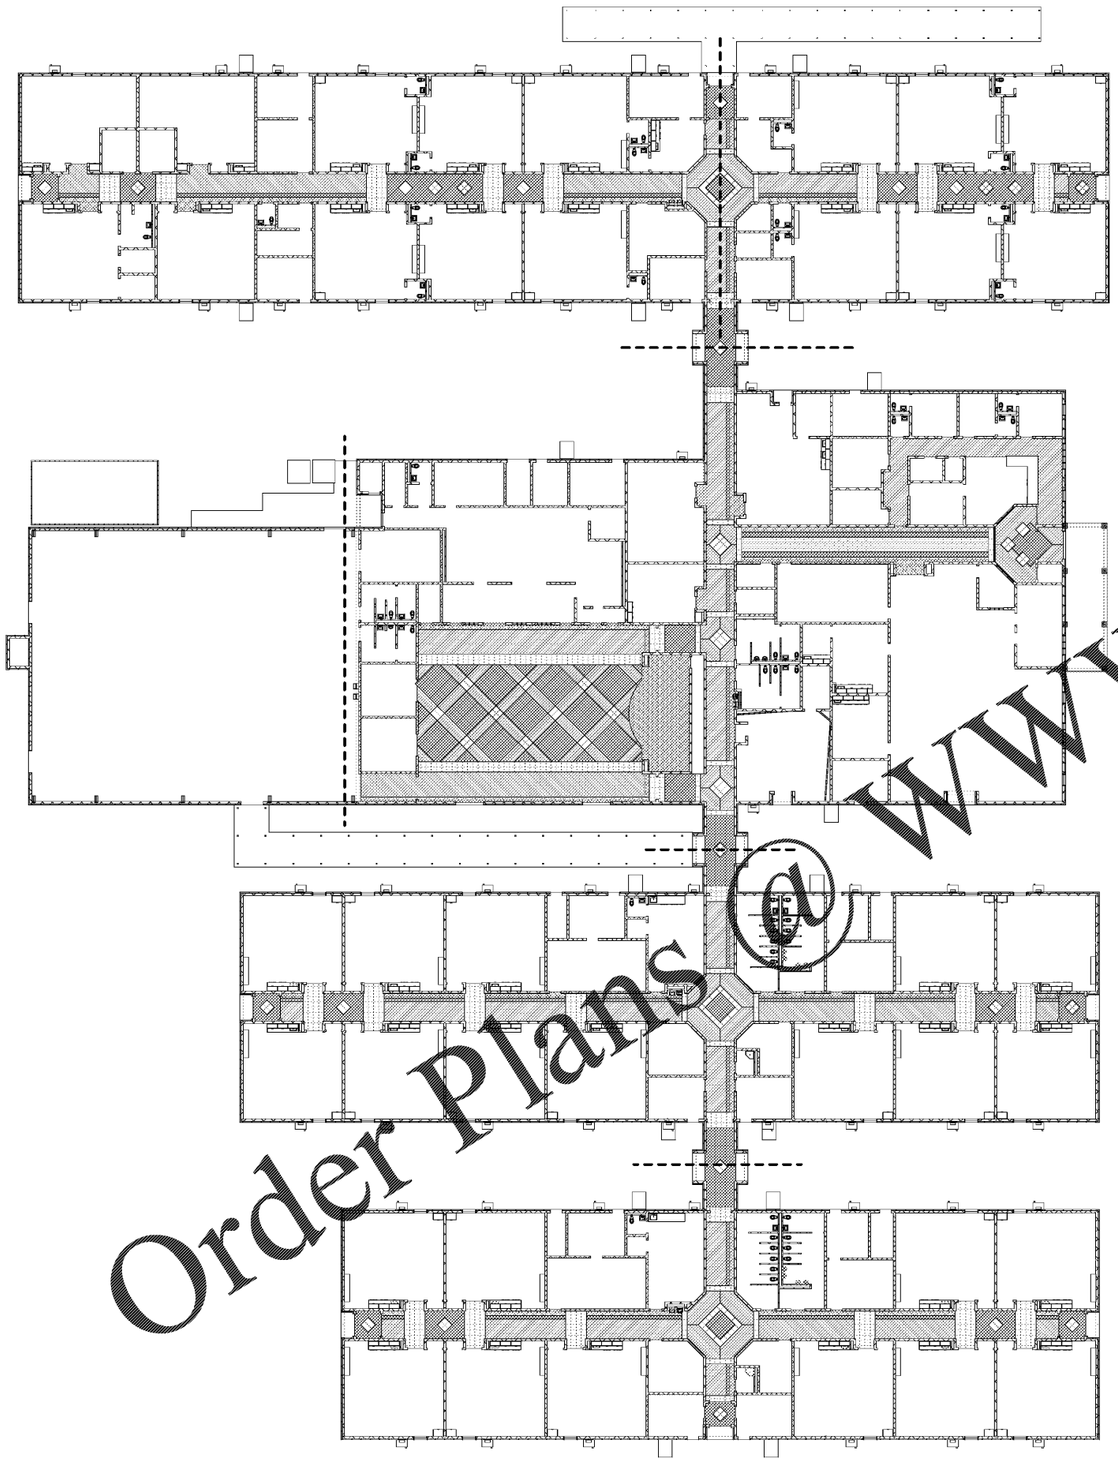

1 OVERALL FLOOR PATTERN
A9.0 SCALE: 1/16" = 1'-0"

FLOOR PATTERN PLAN LEGEND

GENERAL NOTES

A. REFERENCE PROJECT COLOR SCHEDULE FOR ADDITIONAL INFORMATION REGARDING FINISHES DEFINED ON THIS SHEET.
B. **PATTERN AND FINISH TRANSITIONS** TO OCCUR AT DOOR THRESHOLDS, UNLESS NOTED OTHERWISE. REFERENCE FLOOR TRANSITION SCHEDULE FOR FINISH TRANSITION DESIGNATION.
C. FLOORING CONTRACTOR SHALL MAKE EVERY ATTEMPT POSSIBLE AT MINIMIZING SMALL CUTS/TILE FRAGMENTS IN 45 DEGREE FLOOR PATTERNS. 45 DEGREE FLOOR PATTERNS SHOWN HAVE RECOMMENDED GRID LAYOUTS TO MINIMIZE SMALL TILE FRAGMENTS.

HATCH LEGEND

LVT-P1 9" x 60" STAGGERED
LVT-1 18" x 18" STRAIGHT
LVT-P2 9" x 60" STAGGERED
LVT-2 18" x 18" STRAIGHT
LVT-P3 9" x 60" STAGGERED

BXA Breaux & Associates ARCHITECTS
5955 Shiloh Road East, Suite 200
Alpharetta, Georgia 30005 | (678) 585-4508

STATE OF GEORGIA
DOUGLAS P. BREAUX
CERTIFICATE NO. 015674
REGISTERED ARCHITECT

08/30/2019

NO	DESCRIPTION	DATE

DUNLEITH ELEMENTARY SCHOOL RENOVATIONS & MODIFICATIONS
120 SAINE DR. SW
MARIETTA, GA 30008 (781-0194)

MARIETTA CITY SCHOOLS

OVERALL FLOOR PATTERN PLAN

DATE 08/30/2019
PROJECT NO. 18122

A9.0

0 SF S.F. (EXISTING AREA) + 0 SF S.F. (NEW AREA) = 82558 SF S.F. (TOTAL AREA) 0 F.T.E. (EXISTING) + 0.7 F.T.E. (NEW) = 675 F.T.E. (TOTAL) 0 I.U. (EXISTING) + 0 I.U. (NEW) = 43 I.U. (TOTAL)

9/4/2019 2:08:37 PM

Order Plans @ WWW.LDILine.com