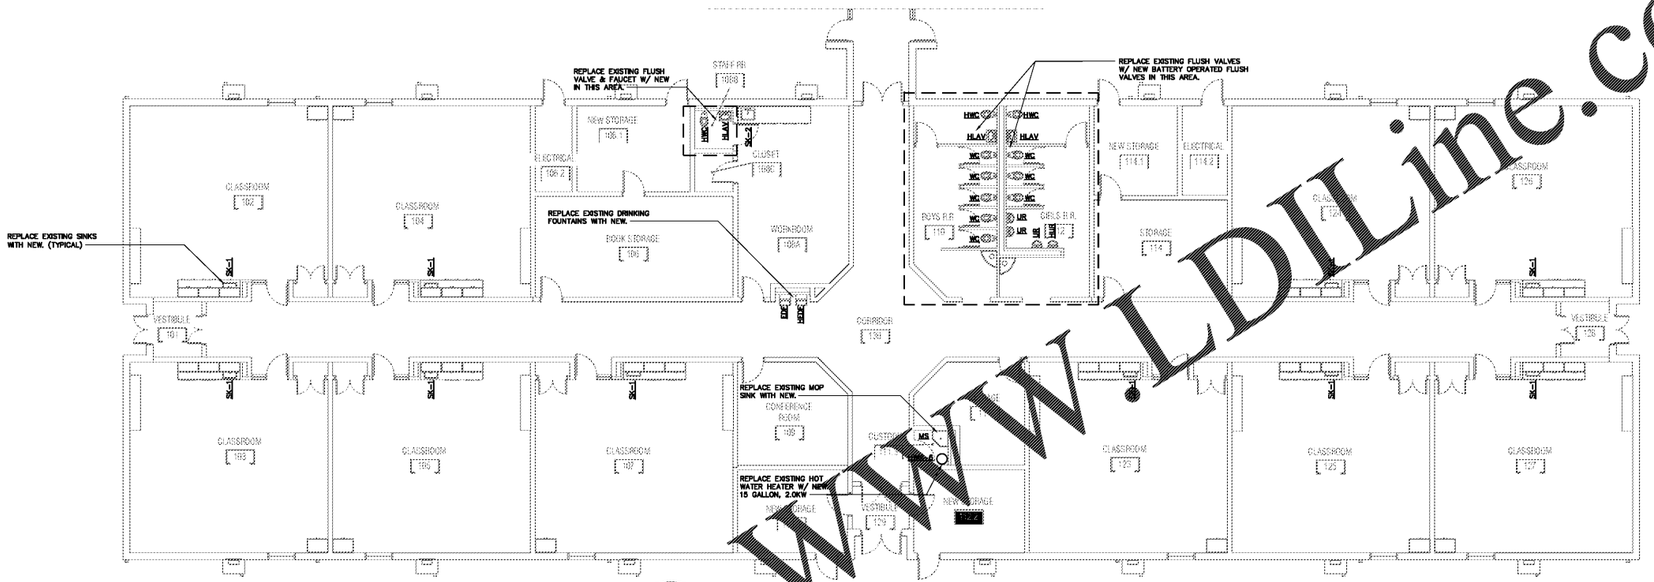

1 WING A CLASSROOMS - PLUMBING RENOVATION PLAN
P1.1 1/8" = 1'-0"

NOTE:

1. ALL HANDICAPPED LAVATORIES TO BE PROVIDED W/ DRAIN & SUPPLY PIPE COVERS.
2. ALL WATER CLOSETS TO BE PROVIDED W/ NEW SEAT.
3. REPLACE EXISTING PRV VALVES & CHECK VALVES WITH NEW.
4. INSULATE EXISTING SPRINKLER PIPE AND WATER PIPING IN THE CONNECTING CORRIDORS.
5. MODIFY EXISTING SPRINKLER HEADS AS NECESSARY WITH NEW CEILING LAYOUTS MEETING ALL NFPA 13 REQUIREMENTS.

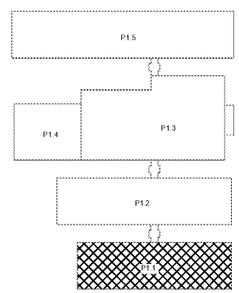

Order Plans @ WWW.LDILine.com

BXA
Breaux & Associates
ARCHITECTS
5965 Shiloh Road East, Suite 240
Alpharetta, Georgia 30005 | (678) 585-4508

GEORGIA
JOHN E. MAYER
08/30/2019

BAA MECHANICAL ENGINEERS INC
300 Stamp Street Suite 2-3 Macon, GA 31210 Ph: 478.955.1090 Fax: 478.955.1090

NO	DESCRIPTION	DATE

DUNLEITH ELEMENTARY SCHOOL
RENOVATIONS & MODIFICATIONS
120 SAINE DR. SW
MARIETTA, GA 30008

MARIETTA CITY SCHOOLS

WING A CLASSROOMS-PLUMBING RENOVATION PLAN

DATE 08/30/2019
PROJECT NO. 18122

P1.1