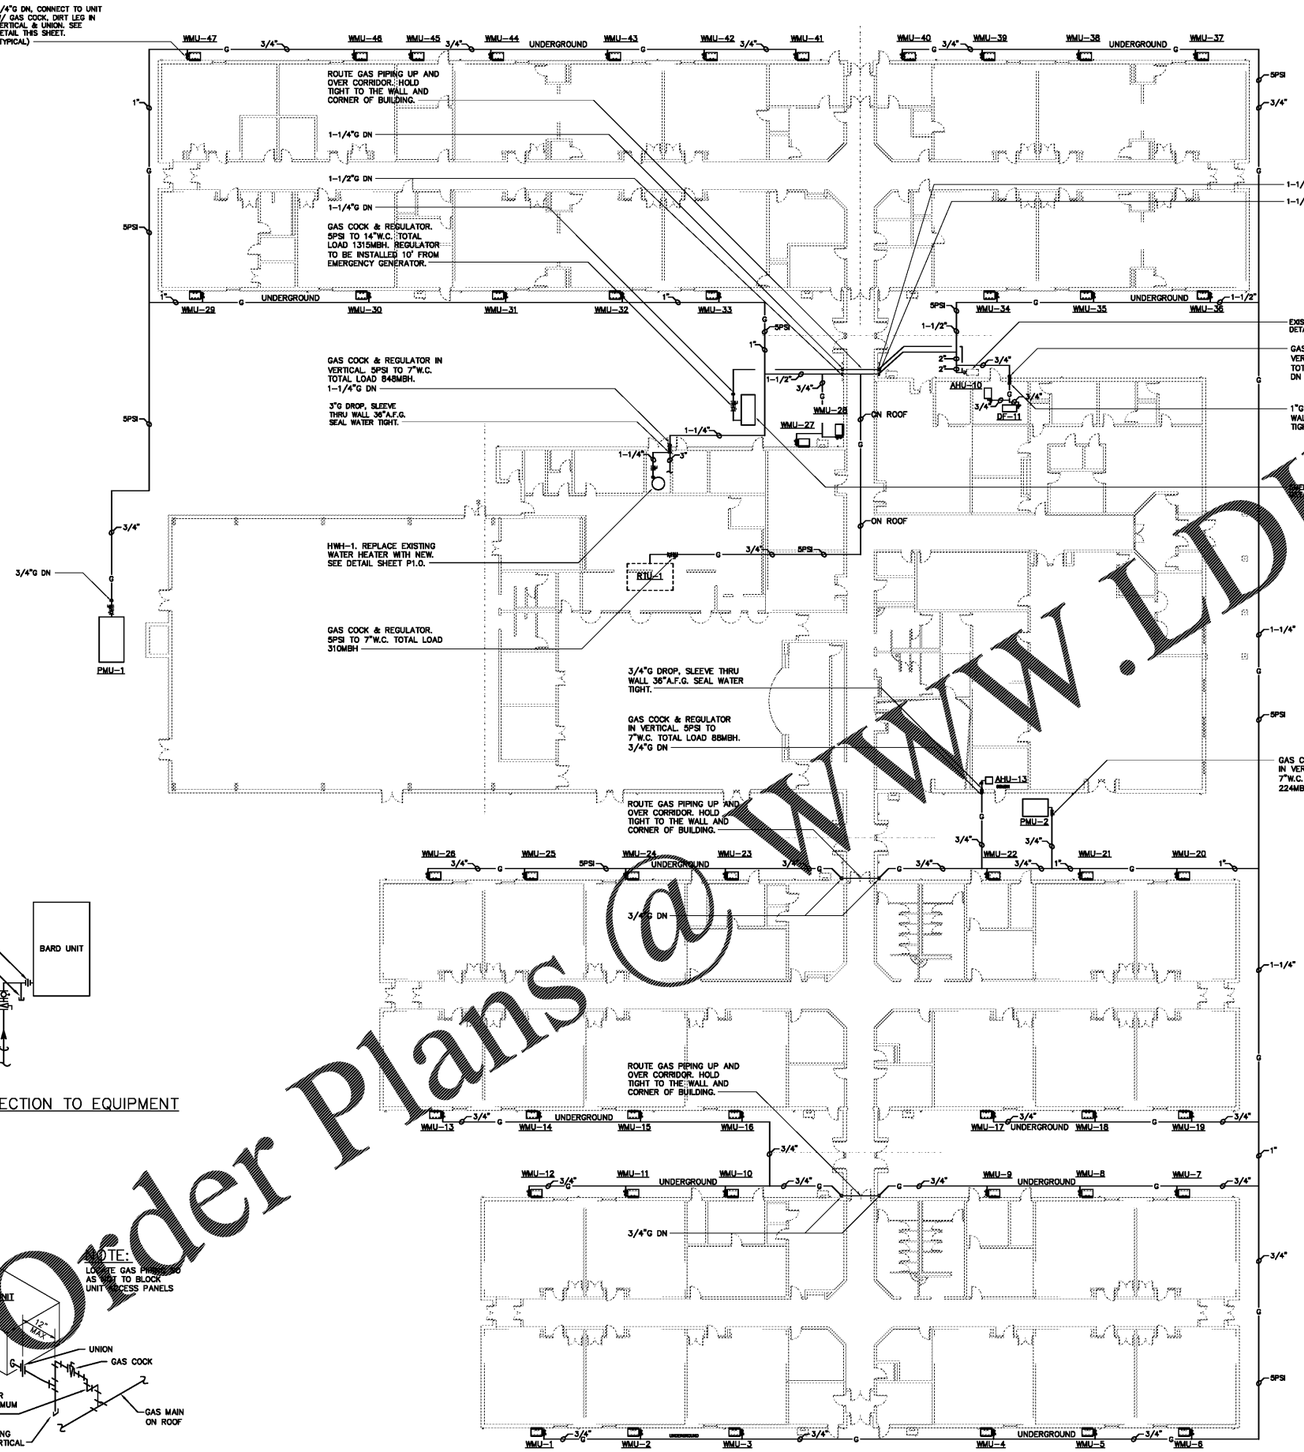

GAS PRESSURE REGULATOR		
HVAC UNIT	GAS LOAD	
WMU-1	45	
WMU-2	45	
WMU-3	45	
WMU-4	45	
WMU-5	45	
WMU-6	45	
WMU-7	45	
WMU-8	45	
WMU-9	75	
WMU-10	75	
WMU-11	45	
WMU-12	45	
WMU-13	45	
WMU-14	45	
WMU-15	45	
WMU-16	45	
WMU-17	45	
WMU-18	45	
WMU-19	45	
WMU-20	45	
WMU-21	45	
WMU-22	75	
WMU-23	75	
WMU-24	45	
WMU-25	45	
WMU-26	45	
WMU-27	75	
WMU-28	45	
WMU-29	45	
WMU-30	45	
WMU-31	45	
WMU-32	45	
WMU-33	45	
WMU-34	45	
WMU-35	45	
WMU-36	45	
WMU-37	45	
WMU-38	45	
WMU-39	45	
WMU-40	45	
WMU-41	75	
WMU-42	45	
WMU-43	45	
WMU-44	45	
WMU-45	45	
WMU-46	45	
WMU-47	45	
AHU-10	88	
AHU-13	88	
RTU-1	310	
PMU-1	310	
PMU-2	224	

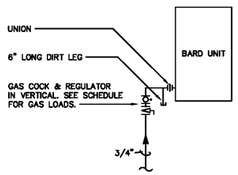

GAS CONNECTION TO EQUIPMENT
SCALE: NONE

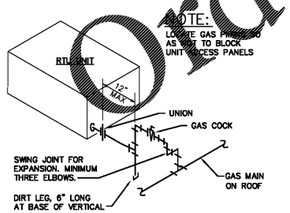

GAS CONN. TO RTU UNIT
NO SCALE

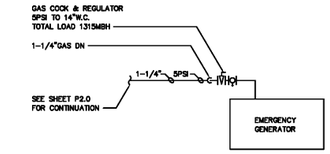

EMERGENCY GENERATOR PIPING DETAIL
SCALE: NONE

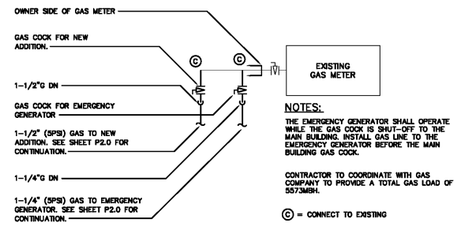

GAS METER DETAIL
SCALE: NONE

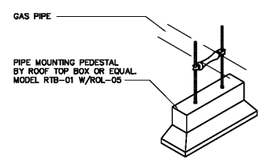

GAS PIPING SUPPORT DETAIL
SCALE: NONE

1 P2.0 OVERALL PLUMBING GAS PLAN
SCALE: 1/16" = 1'-0"

Order Plans @ WWW.LDInc.com

BXA Breaux & Associates ARCHITECTS
5965 Shiloh Road East, Suite 210
Alpharetta, Georgia 30005 | (678) 585-4508

GEORGIA JOHN E. MAYER 08/30/2019

BAA MECHANICAL ENGINEERS INC
300 Stamp Street Suite 2-3 Peachtree City, GA 30269
Ph: 404.555.1000 Fax: 404.555.1000

NO	DESCRIPTION	DATE

DUNLEITH ELEMENTARY SCHOOL
RENOVATIONS & MODIFICATIONS
120 SAINE DR. SW
MARIETTA, GA 30008

MARIETTA CITY SCHOOLS

OVERALL PLUMBING GAS PLAN

DATE 08/30/2019
PROJECT NO. 18122

P2.0