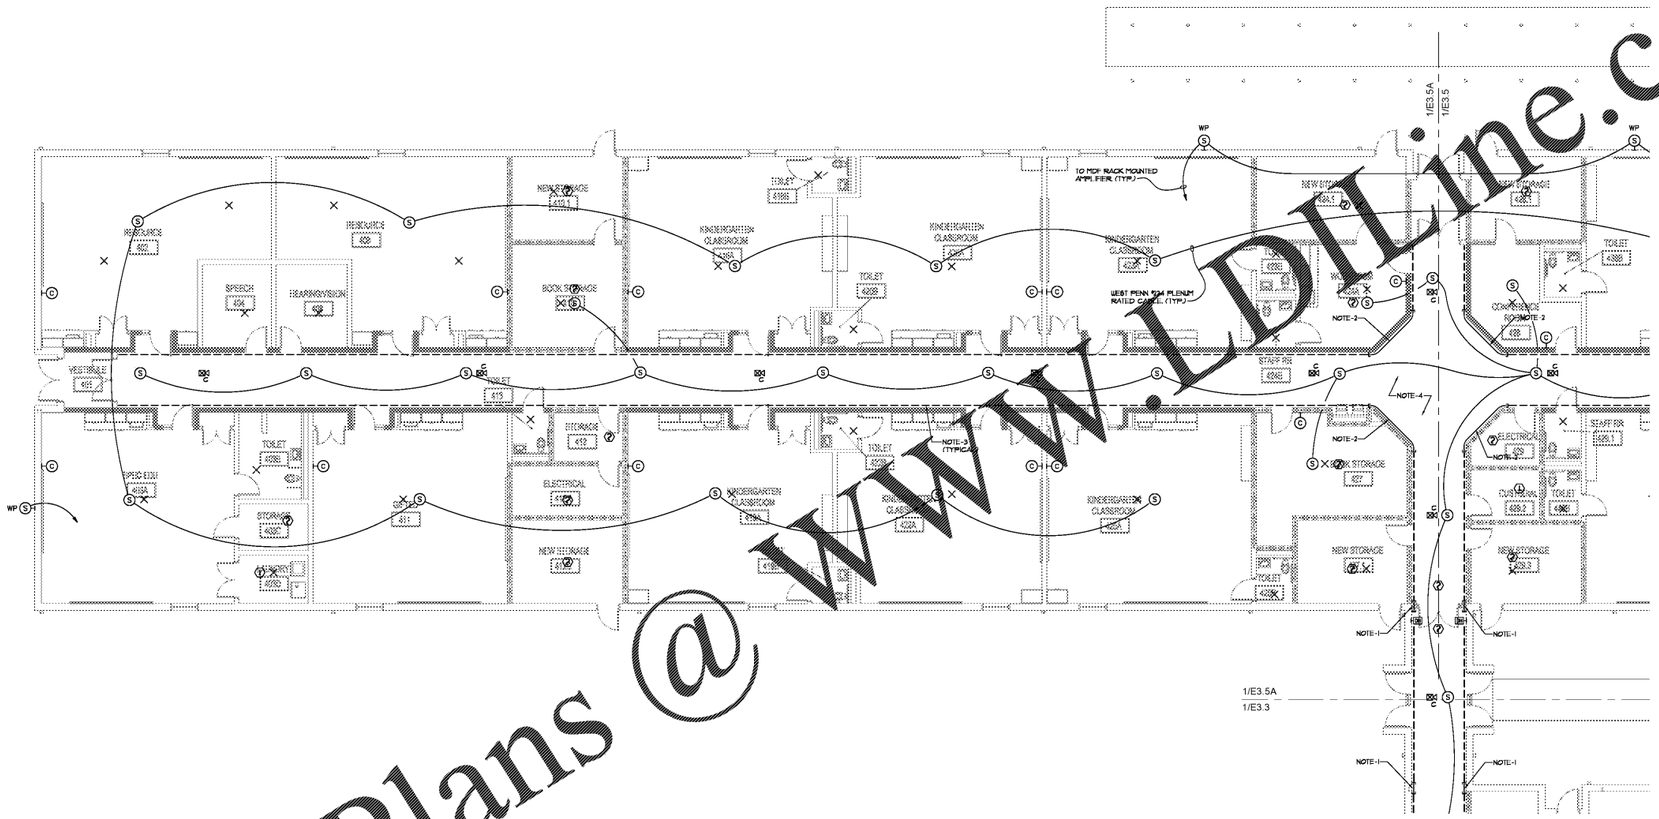

1 / E3.5A — PARTIAL FLOOR PLAN - BLDG 400 - SYSTEMS

SCALE: 1/8" = 1'-0"

INTERCOM SYMBOL LEGEND

- (A) — ADMIN PHONE
- (MIC) — 3.5MM AUDIO INPUT JACK
- (C) — EXISTING CALL STATION TO BE BLANKED OFF (NEW STAINLESS STEEL COVERPLATE) (REFER TO GENERAL ELECTRICAL NOTE "U")
- (S^D_EX) — EXISTING GYPSUM SPEAKER TO REMAIN
- (H) — WIDE ANGLE PAGING PROJECTOR
- (S) — NEW 2x2 LAY-IN SPEAKER
- (S^WP) — WEATHERPROOF SPEAKER WITH STAINLESS STEEL GRILL

ELECTRICAL NOTES

1. REFER TO DETAIL 2/E3.1. INSTALL 2 # 4" CONDUITS THROUGH RATED WALL. SPACE CONDUITS AT LEAST 4" APART.
2. INSTALL 2 # 4" CONDUITS ABOVE HARD CEILING. SPACE CONDUITS AT LEAST 4" APART.
3. REFER TO DETAIL 3/E3.1.
4. REFER TO GENERAL ELECTRICAL NOTES "E", "I", "J", "K", "L", "Q", "U", "V", "X", AND "Y" ON DRAWING E0.1.

KEY PLAN

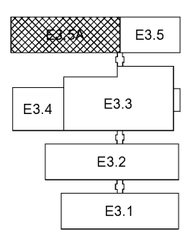

Order Plans @ WWW.LDLine.com

BXA
Breaux & Associates
ARCHITECTS
5965 Shiloh Road East, Suite 200
Alpharetta, Georgia 30005 | (678) 565-4508

No. PE029910
PROFESSIONAL ENGINEER
KEITH MATHIS
02-03-2015

MATHIS & ROBERDS
CONSULTING ENGINEERS
244 O'NEIL ROAD, SUITE 6
CANTON, GEORGIA 30115
TELEPHONE 770-213-4160

2019-003

PEM

NO	DESCRIPTION	DATE

DUNLEITH ELEMENTARY SCHOOL
RENOVATIONS & MODIFICATIONS
120 SAINE DR. SW
MARIETTA, GA 30008

MARIETTA CITY SCHOOLS

PARTIAL FLOOR PLAN - BLDG. 400 - SYSTEMS

DATE 08/30/2019

PROJECT NO. 18122

E3.5A

Dunleith Elem School - Renovations