CLICK TO JUMP TO INDEX

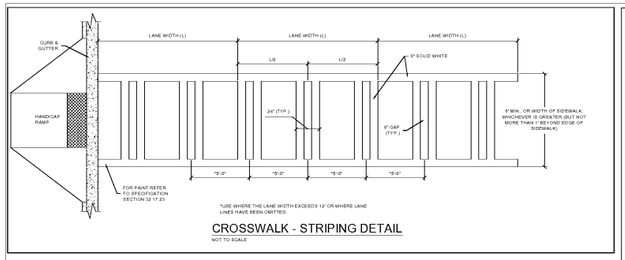

CROSSWALK - STRIPING DETAIL

NOT TO SCALE

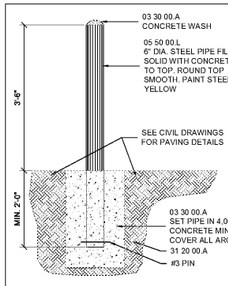

BOLLARD DETAIL

NOT TO SCALE

TRUCTED DOME PAVER OR STAMPED CONCRETE W/DETECTABLE WARNINGS W/70 PERCENT VISUAL CONTRAST OR CAST-IN-PLACE REPLACEMENT TACTILE WARNING SURFACE PANEL. COLOR SHALL BE YELLOW OR RED.

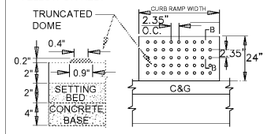

DOME PAVER SECTION B-B DOME PAVER PLAN VIEW

NOTE: DETECTABLE WARNING SHALL COMPLY WITH GA ACCESSIBILITY CODE 120-3-20-.40 FOR PRECAST CONCRETE TRUNCATED DOMES OR CAST-IN-PLACE REPLACEABLE TACTILE WARNING SURFACE PANELS.

TRUNCATED DOME DETAIL

NOT TO SCALE

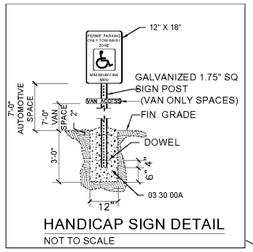

HANDICAP SIGN DETAIL

NOT TO SCALE

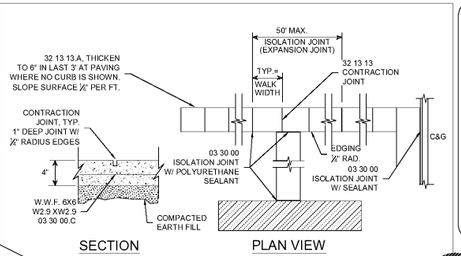

SECTION PLAN VIEW

CONCRETE SIDEWALK DETAIL

NOT TO SCALE

STAKING NOTES:

1. THE DEPTH OF PROPOSED PAVEMENT ARE AS FOLLOWS:
   - LIGHT DUTY PAVEMENT - 9 ½"
   - SIDEWALK - 4"
3. A DWG COMPUTER FILE WILL BE AVAILABLE FROM ENGINEER FOR CONSTRUCTION LAYOUT.
4. ALL CAR PARKING STALLS AND STRIPED ISLANDS SHALL BE PAINTED WITH 4" WHITE STRIPES AS SHOWN.
5. ALL SIGNAGE/STRIPING PER MUTCD LATEST EDITION.
6. ALL STRIPING IN R/W SHALL BE THERMO PLASTIC.

STAKING LEGEND:

- LIGHT-DUTY ASPHALT
- CONCRETE SIDEWALK
- HANDICAP PARKING
- PAVEMENT MARKINGS
- 8' CLF — 8' VEHICLE SLIDDING GATE

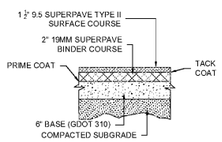

LIGHT DUTY PAVING

GDOT ASPHALT PAVING SECTION 32 12 16

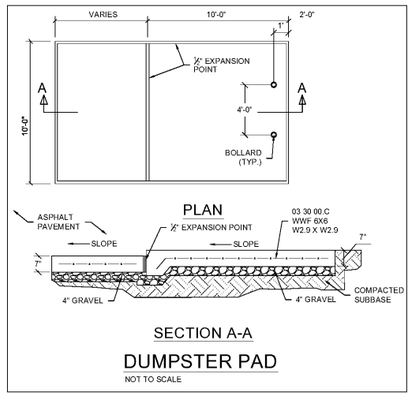

SECTION A-A

DUMPSTER PAD

NOT TO SCALE

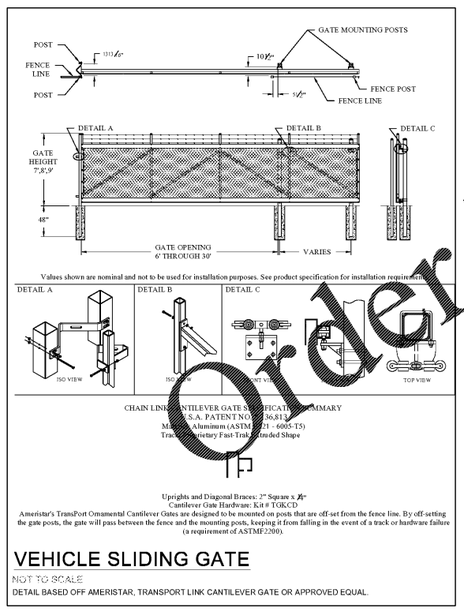

VEHICLE SLIDING GATE

NOT TO SCALE

DETAIL BASED OFF AMERISTAR, TRANSPORT LINK CANTILEVER GATE OR APPROVED EQUAL.

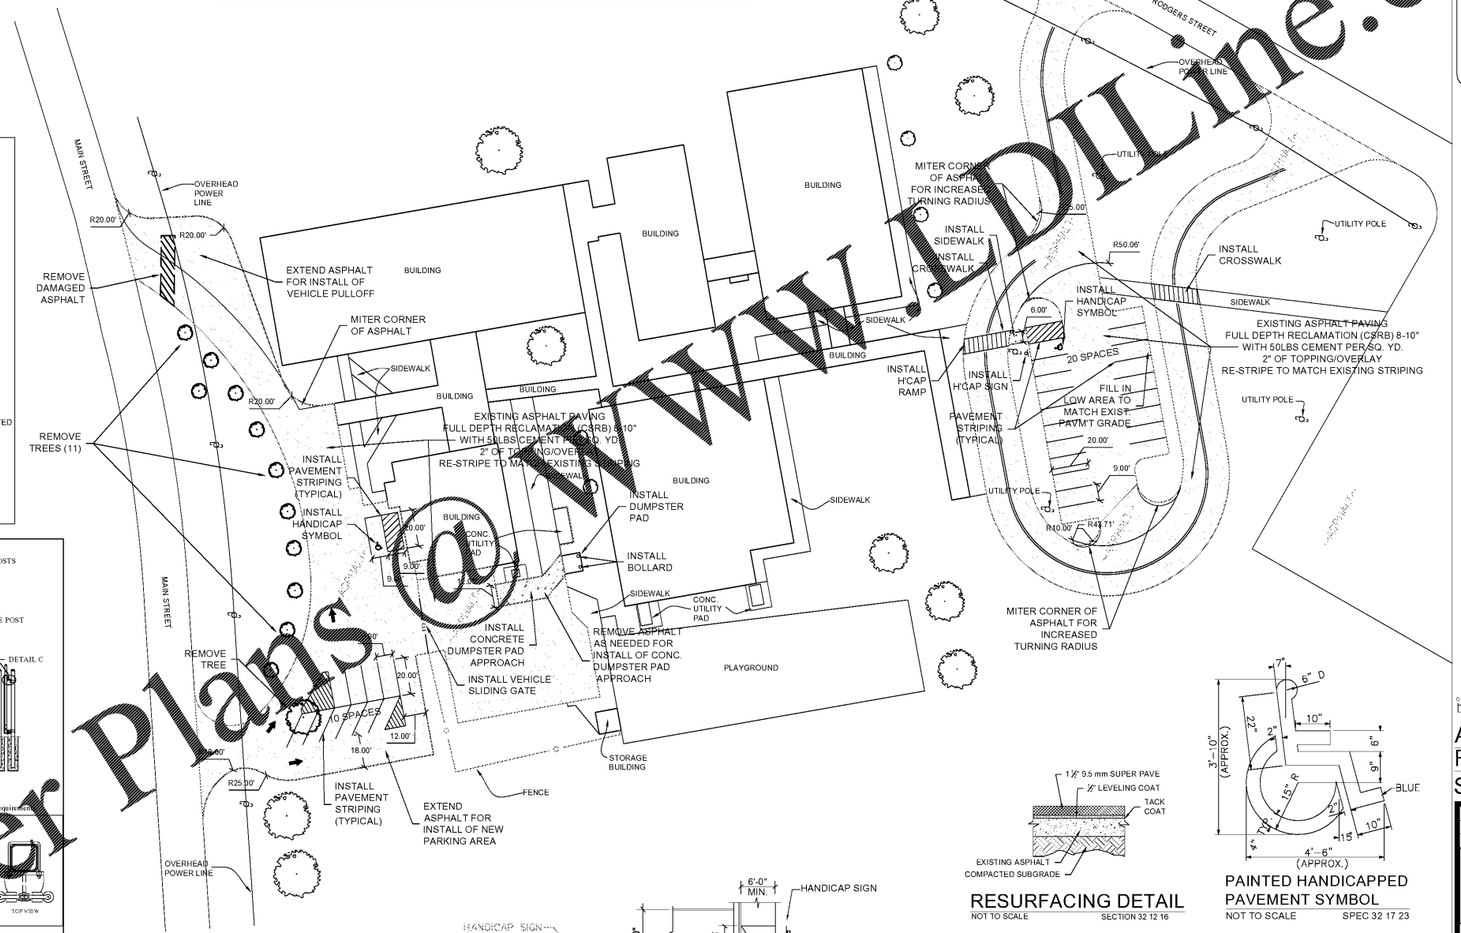

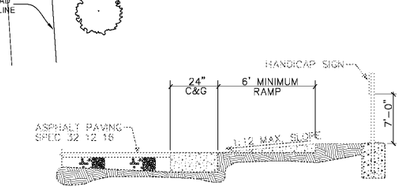

SECTION A-A

NOT TO SCALE

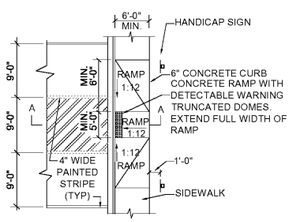

1 HANDICAP PARKING TYPE A RAMP DETAIL

NOT TO SCALE

RESURFACING DETAIL

NOT TO SCALE SECTION 32 12 16

PAINTED HANDICAPPED PAVEMENT SYMBOL

NOT TO SCALE SPEC 32 17 23

CAUTION:

THE UTILITIES SHOWN ARE SHOWN FOR THE CONTRACTORS CONVENIENCE ONLY. OTHER UTILITIES MAY BE PRESENT BUT NOT SHOWN ON THESE DRAWINGS. THE ARCHITECT & ENGINEER ASSUME NO RESPONSIBILITY FOR THE UTILITY LOCATIONS SHOWN, AND IT SHALL BE THE CONTRACTOR'S RESPONSIBILITY TO DETERMINE THE EXACT LOCATIONS OF ALL UTILITIES WITHIN THE LIMITS OF THE WORK. ALL DAMAGE MADE TO THE EXISTING UTILITIES BY THE CONTRACTOR SHALL BE REPAIRED TO A "LIKE NEW" CONDITION. THE CONTRACTOR SHALL BEAR THE SOLE RESPONSIBILITY FOR ANY LASSES THAT OCCUR FROM DAMAGES TO THE EXISTING UTILITIES.

Know what's **below.** **Call** before you dig. **Dial 811.** GEORGIA 811

Safe digging is a SHARED responsibility, and in Georgia it's the law.

811 or 1-800-282-7411

www.Georgia811.com

0 30 60 Feet

ADD ALTERNATE # 3
RE-PAVING PLAN

Scale: 1" = 30'

SA&E PROJECT NUMBER	01-615-054
BID PACKAGE / PHASING	BP#1
ISSUED FOR PRELIMINARIES	6/13/2019

REVISIONS

R #	Doc #	DATE:

Southern A&E, LLC
7951 Troon Circle
Austell, Ga 30168
(770) 819-7727
architects & engineers

© COPYRIGHT 2019 BY SOUTHERN A&E, LLC. ALL RIGHTS RESERVED
THIS DOCUMENT IS THE PROPERTY OF SOUTHERN A&E, LLC AND SHALL NOT BE COPIED OR REPRODUCED IN WHOLE OR IN PART WITHOUT EXPRESSED WRITEN CONSENT FROM SOUTHERN A&E, LLC.

PAVING PROJECT:

EPHESUS ELEMENTARY SCHOOL

24414 GA-100, ROOPVILLE, GA 30170

HEARD COUNTY SCHOOL SYSTEM

131 EAST COURT SQUARE P.O. BOX 1330 FRANKLIN, GA 30217

STATE OF GEORGIA — CHRISTOPHER SCHUMACHER — CERTIFICATE NO. 031778 — REGISTERED ARCHITECT

GEORGIA — REGISTERED — REBECCA REAGAN KIRK — LANDSCAPE ARCHITECT

DRAWING NUMBER

C106

Order Plans ONLY
WWW.DLine.com