CLICK TO JUMP TO INDEX

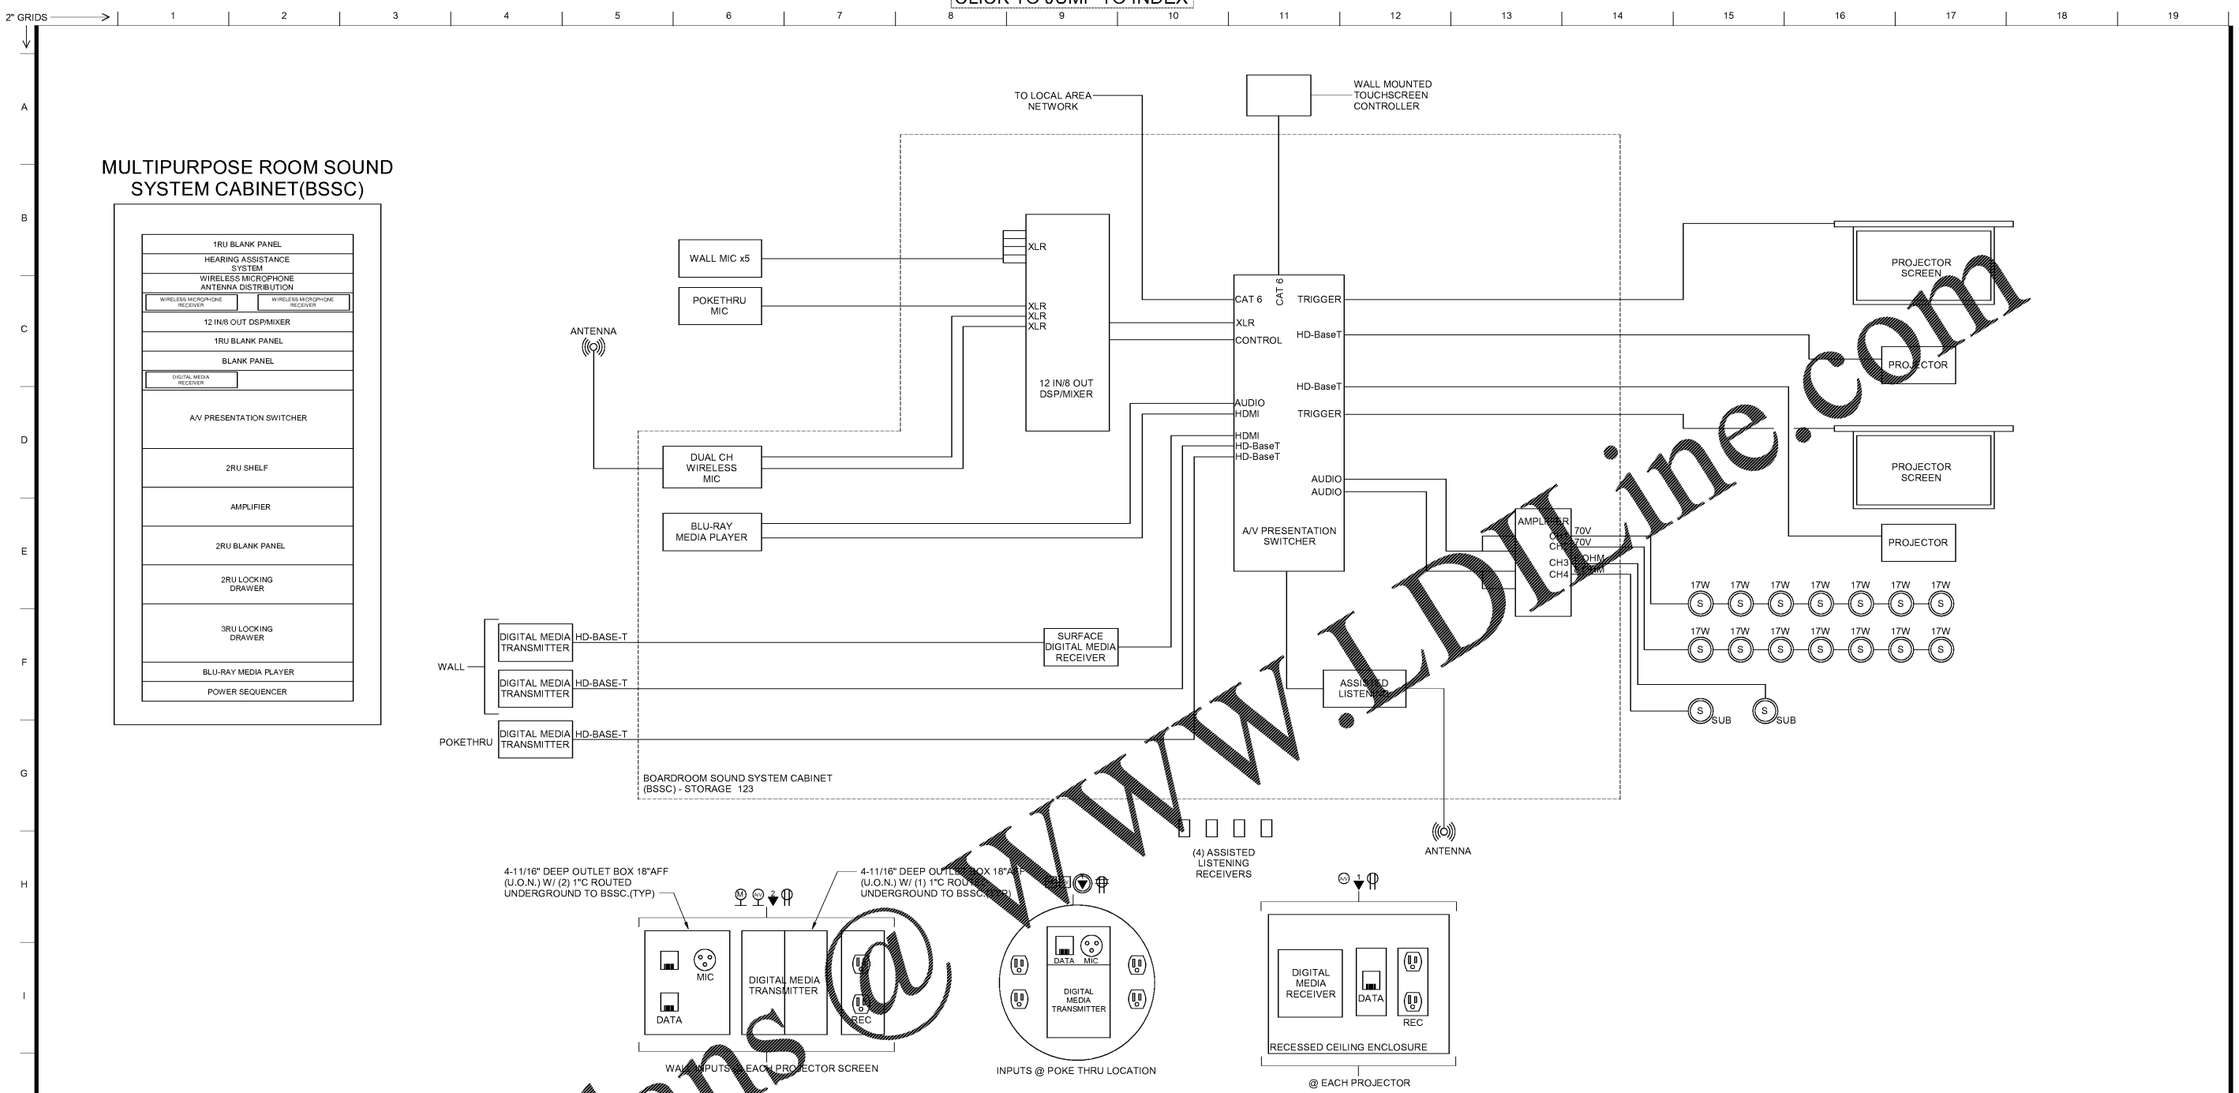

1 ONE-LINE DIAGRAM AND RACK ELEVATION FOR MULTIPURPOSE ROOM A/V
NO SCALE

PLAN NORTH

8 0 8 16
SCALE: 1/8" = 1'-0"

SA&E PROJECT NUMBER	01-615-057
BID PACKAGE / PHASING	BP-1
ISSUED FOR CONSTRUCTION	10/15/2019

REVISIONS

R #	Doc #	Date

Southern A&E LLC
7951 Troon Circle
Austell, Ga 30168
(770) 819-7777
architects & engineers

COPYRIGHT 2019 BY SOUTHERN A&E, LLC. ALL RIGHTS RESERVED.
THIS DOCUMENT IS THE PROPERTY OF SOUTHERN A&E, LLC AND SHALL NOT BE COPIED OR REPRODUCED IN WHOLE OR IN PART WITHOUT EXPRESSED WRITTEN CONSENT FROM SOUTHERN A&E, LLC.

ADD ALTERNATE #1
BOARD OF EDUCATION OFFICE FOR:

HEARD COUNTY SCHOOLS

4647 PEA RIDGE ROAD, FRANKLIN, GA 30217

HEARD COUNTY SCHOOL SYSTEM
FRANKLIN, GEORGIA

DETAILS

STATE OF GEORGIA
GREGORY
CHRISTOPHER NO. 18
REGISTERED ARCHITECT

GEORGIA
REGISTERED
No. 27857
PROFESSIONAL
ENGINEER
DIRK E. CAMPO, JR.

DRAWING NUMBER
E506

ORIGINAL SHEET SIZE: ARCH E1 (30" X 42")

Order Plans @ WWW.LDLine.com