CLICK TO JUMP TO INDEX

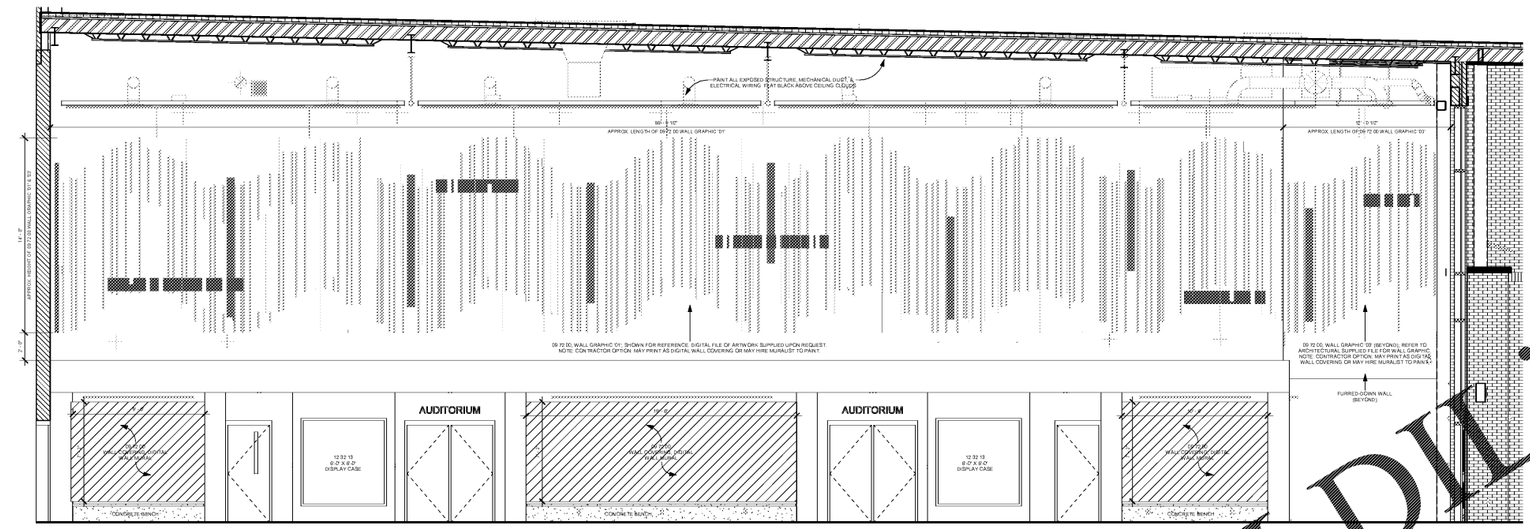

1 INTERIOR ELEVATION - LEVEL 01 - AUDITORIUM LOBBY
1/4" = 1'-0"

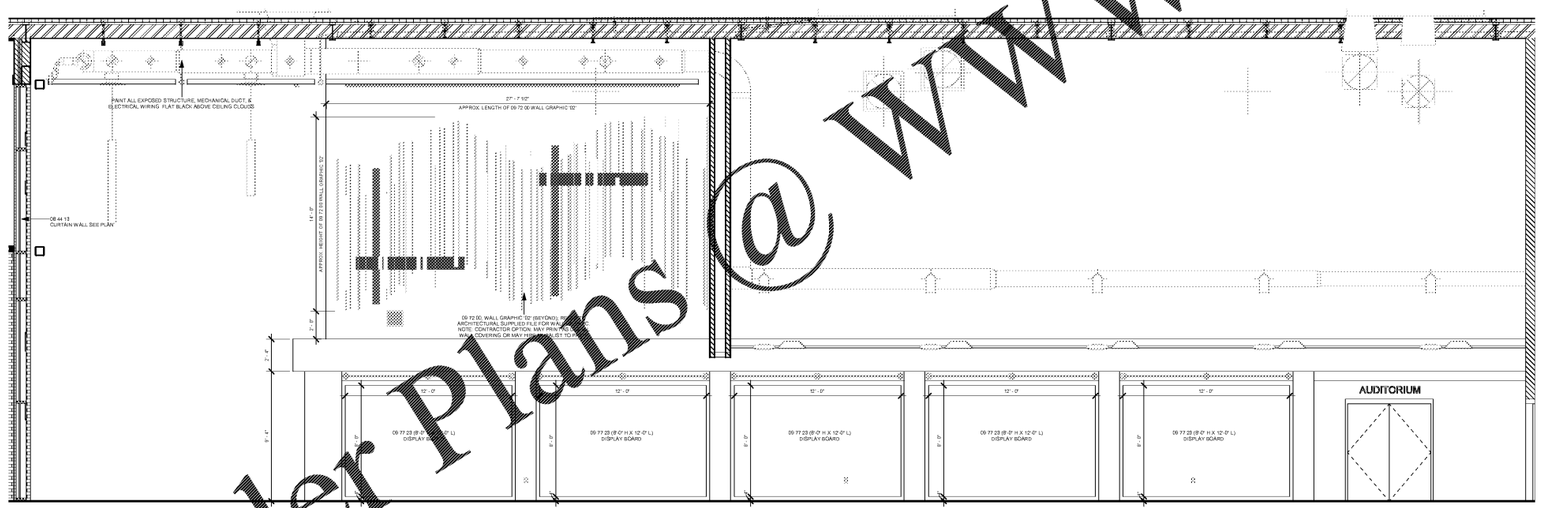

2 INTERIOR ELEVATION - LEVEL 01 - AUDITORIUM - CORRIDOR 148
1/4" = 1'-0"

Order Plans @ WWW.LDLine.com

SA&E PROJECT NUMBER	01-615-056
BID PACKAGE	BP-1
ISSUED FOR CONSTRUCTION	10/15/2019

REVISIONS

R #	Doc #	Date
1	AD1	11.4.2019

Southern A&E, LLC
7951 Troon Circle
Austell, Ga 30168
(770) 819-7777
architects & engineers

© COPYRIGHT 2019 BY SOUTHERN A&E, LLC. ALL RIGHTS RESERVED. THIS DOCUMENT IS THE PROPERTY OF SOUTHERN A&E, LLC AND SHALL NOT BE COPIED OR REPRODUCED IN WHOLE OR IN PART WITHOUT EXPRESSED WRITTEN CONSENT FROM SOUTHERN A&E, LLC.

FACILITY CODE NUMBER: 674-0110

GYMNASIUM/AUDITORIUM FOR:

HEARD COUNTY SCHOOLS

545 MAIN STREET, FRANKLIN, GA 30217

HEARD COUNTY SCHOOL SYSTEM

FRANKLIN, GEORGIA

INTERIOR ELEVATIONS

STATE OF GEORGIA — CERTIFICATE NO. RA025722 — REGISTERED ARCHITECT

DRAWING NUMBER

A203

ORIGINAL SHEET SIZE: ARCH E1 (30" X 42")