CLICK TO JUMP TO INDEX

Order Plans @ www.LDILine.com

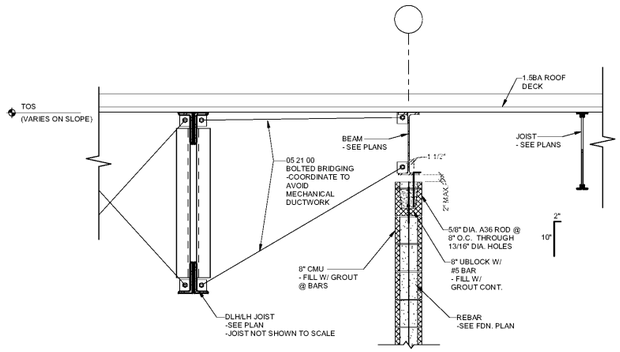

1 S306 ROOF SECTION @ GYM WALL
3/4" = 1'-0"

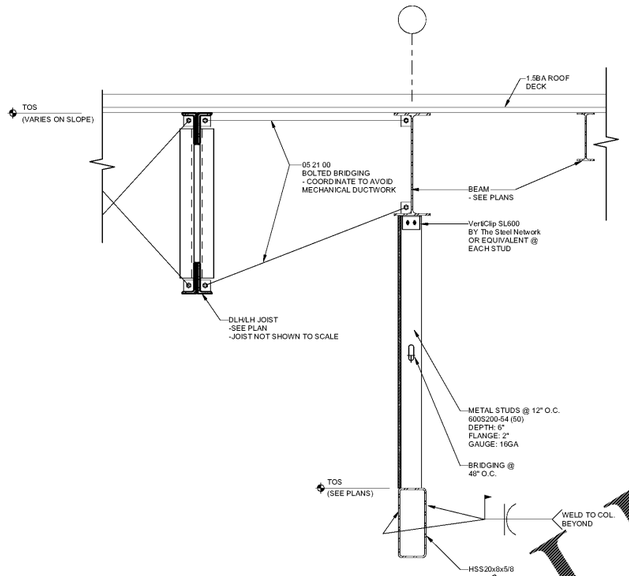

2 S306 ROOF SECTION @ STAGE OPENING
3/4" = 1'-0"

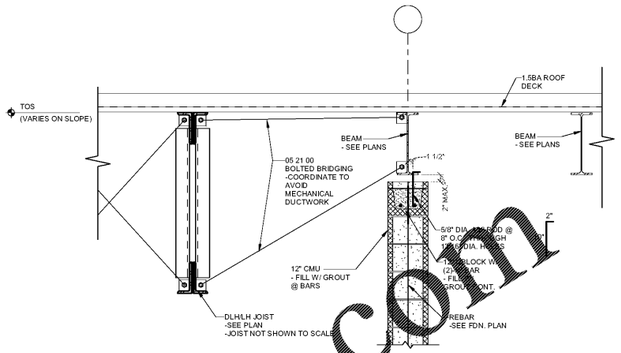

3 S306 ROOF SECTION @ STAGE WALL
3/4" = 1'-0"

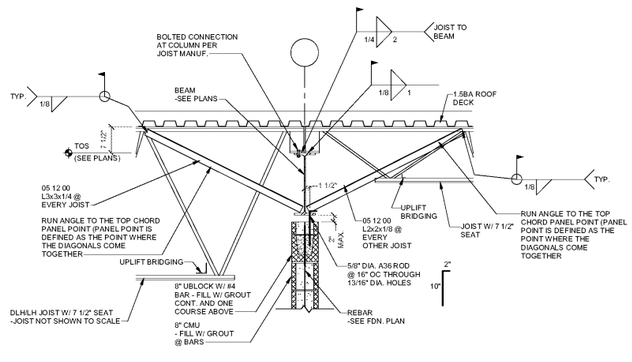

4 S306 ROOF SECTION @ AUDIT. WALL
3/4" = 1'-0"

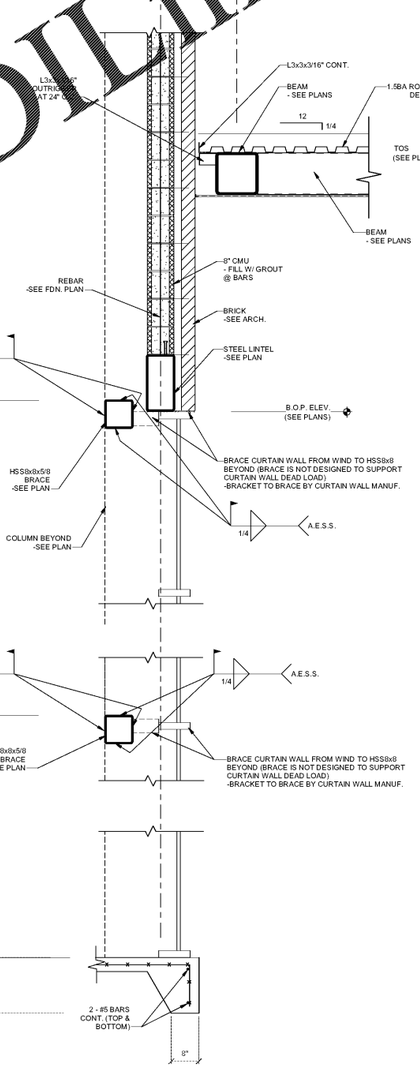

7 S306 ROOF STEP SECTION @ CURTAIN WALL
3/4" = 1'-0"

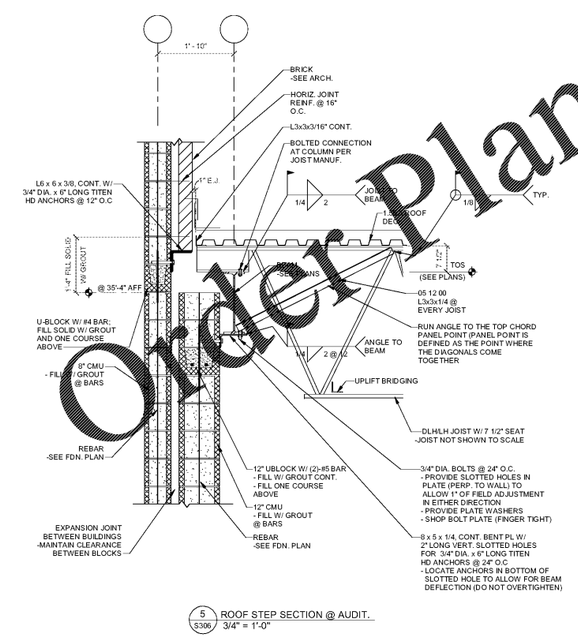

5 S306 ROOF STEP SECTION @ AUDIT.
3/4" = 1'-0"

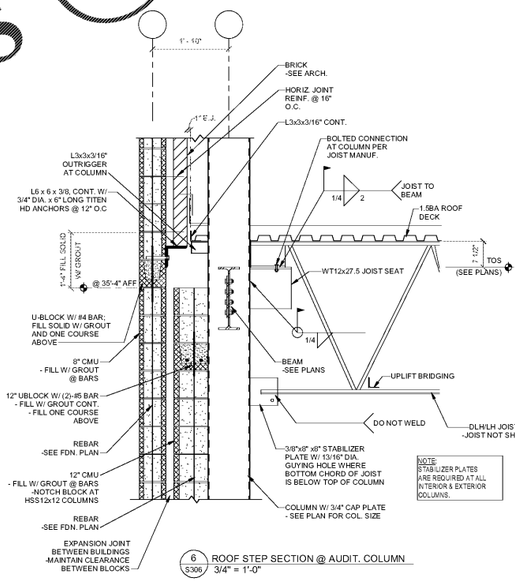

6 S306 ROOF STEP SECTION @ AUDIT. COLUMN
3/4" = 1'-0"

ORIGINAL SHEET SIZE: ARCH E1 (30" X 42")

SA&E PROJECT NUMBER	01-615-056
BID PACKAGE	BP-1
ISSUED FOR CONSTRUCTION	10/15/2019

REVISIONS

R #	Doc #	Date

Southern A&E, LLC
7951 Troon Circle
Austell, Ga 30168
(770) 819-7777
architects & engineers

COPYRIGHT 2019 BY SOUTHERN A&E, LLC. ALL RIGHTS RESERVED.
THIS DOCUMENT IS THE PROPERTY OF SOUTHERN A&E, LLC AND SHALL NOT BE COPIED OR REPRODUCED IN WHOLE OR IN PART WITHOUT EXPRESSED WRITTEN CONSENT FROM SOUTHERN A&E, LLC.

FACILITY CODE NUMBER: 674-0110

GYMNASIUM/AUDITORIUM FOR:

HEARD COUNTY SCHOOLS

545 MAIN STREET, FRANKLIN, GA 30217

HEARD COUNTY SCHOOL SYSTEM

FRANKLIN, GEORGIA

DETAILS

STATE OF GEORGIA — CERTIFICATE NO. 027777 — REGISTERED ARCHITECT

GEORGIA — No. 16000 — PROFESSIONAL ENGINEER

DRAWING NUMBER

S306