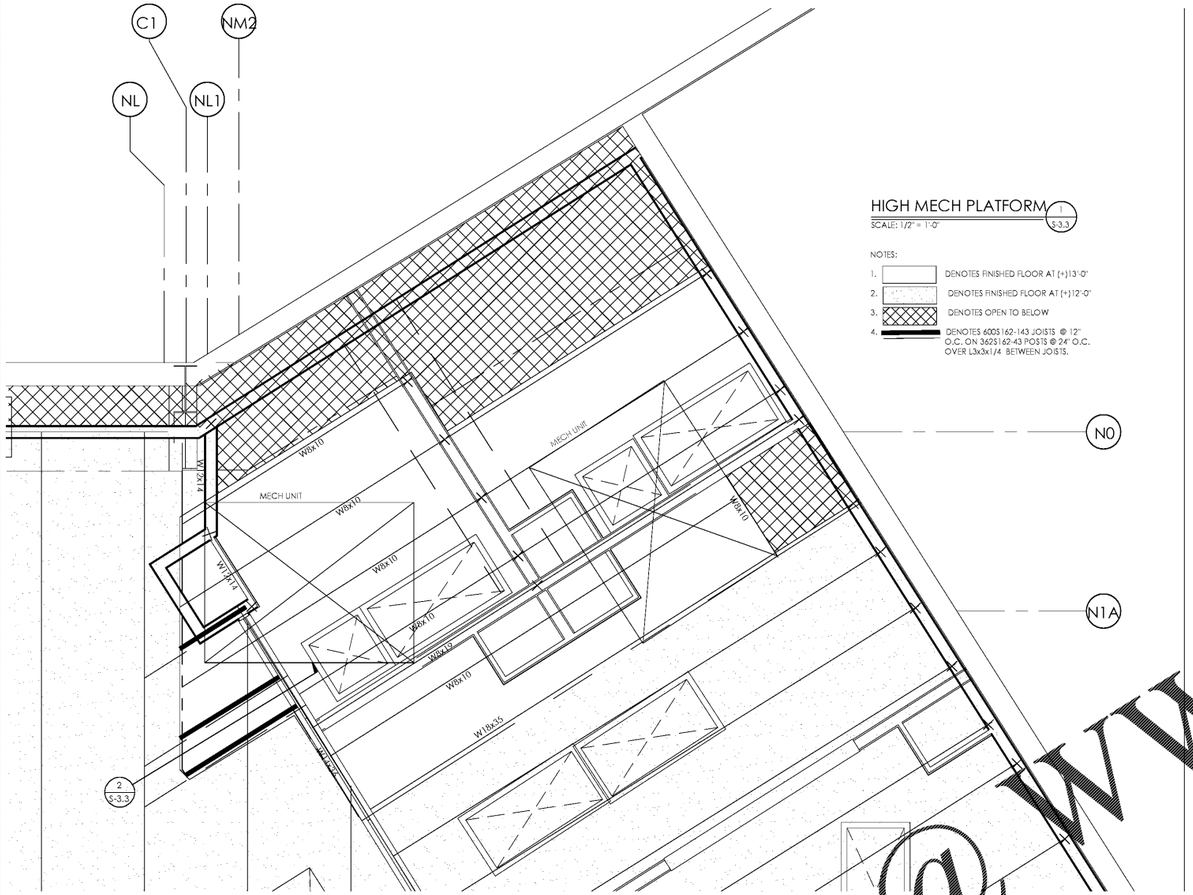

HIGH MECH PLATFORM 1 S-3.3
SCALE: 1/2" = 1'-0"

NOTES:

1. DENOTES FINISHED FLOOR AT (+)13'-0"
2. DENOTES FINISHED FLOOR AT (+)12'-0"
3. DENOTES OPEN TO BELOW
4. DENOTES 600S162-143 JOISTS @ 12" O.C. ON 362S162-43 POSTS @ 24" O.C. OVER L3x3x1/4 BETWEEN JOISTS.

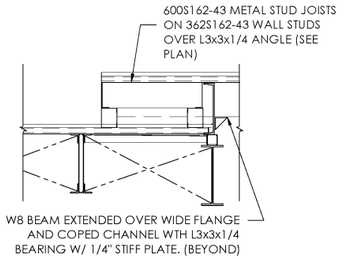

SECTION 2 S-3.3
SCALE: N.T.S.

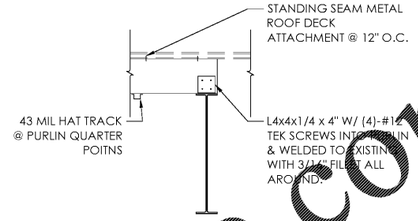

DETAIL 3 S-3.3
SCALE: N.T.S.

Order Plans @ WWW.LDILine.com

D E SMITH
Engineering & Design
314 Rose Creek Way
Woodstock, Georgia 30189
(770) 590-3366
www.desengineering.com

CROSSFIELDS
CHIROPRACTIC OFFICE DESIGN
3265 Standing Peachtree Trail
Kennesaw, Georgia 30152
Office: 770.626.9020
Web: www.ChiropracticOfficeDesign.com

GEORGIA REGISTERED PROFESSIONAL ENGINEER D. ERIC SMITH 9/24/19

THIS DRAWING IS THE PROPERTY OF CROSSFIELDS, INC. AND ANY REPRODUCTION OR COPYING OF THIS DRAWING, IN WHOLE OR PART IS PROHIBITED WITH OUT WRITTEN PERMISSION.

INNOVATION COMPOUNDING
DR. SHAWN HODGES
6095 PINE MOUNTAIN RD. SUITE 104
KENNESAW, GA 30152

REVISIONS:

NO.	DATE	DESCRIPTION

DRAWN BY: DES
CHECKED BY: DES
DATE: 9/24/2019
PROJECT NUMBER:
SHEET NO: S-3.3

CONSTRUCTION DRAWINGS