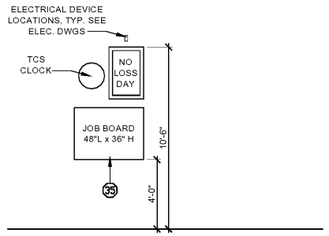

1 F1 INTERIOR ELEVATION
SCALE: 1/4"=1'-0"

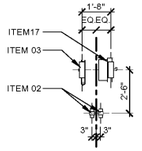

2 F1 ENLARGED EQUIPMENT DETAIL
SCALE: 1/4"=1'-0"

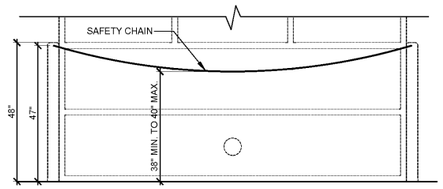

20 F1 SERVICE BAY SAFETY CHAIN
SCALE: 1/2"=1'-0"

HOIST KEY

H1	SP010 10,000 lbs.	BSRO / ROTARY
H2	SP0A10 10,000 lbs.	BSRO / ROTARY
H3	SP012 12,000 lbs.	BSRO / ROTARY
H4	NOT USED	
H7	FLUSH MOUNT SCISSOR LIFT (RX16)	BSRO / HUNTER
H9	DOUBLE SCISSOR LIFT RLP77 7,700 lbs.	BSRO / ROTARY

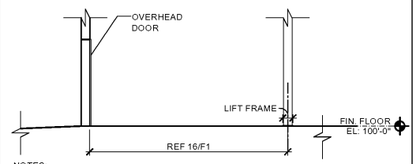

NOTES:
1) CONTRACTOR SHALL FIELD DETERMINE THE EXACT FINISH FLOOR ELEVATION AT THE HOIST, PER MANUFACTURERS RECOMMENDATION FLOOR SLOPE & JOIST LOCATIONS VARY.
2) HOIST INSTALLER TO BE CERTIFIED BY THE MANUFACTURER.
3) WHEEL SPOTTING DISH, REFER TO MANUFACTURERS RECOMMENDED INSTALLATION INSTRUCTIONS.

INVENTORY COUNT

1,182 - UNITS/TIRES (5 TIERS OF TIRES)
430 - LF PARTS

BUILDING AREAS	
SHOWROOM AREA	
SERVICE AREA	3,536
INVENTORY AREA	1,446
ACCESSORY USE AREA	144
FACADE UPGRADES	
TOTAL BUILDING	5,116

SHOP EQUIPMENT KEY:
FURNISHED BY BSRO U.NO. ALL ITEMS INSTALLED BY G.C.
REFER TO P3/P4/E2/E3/E4/E5 SHEETS FOR FURTHER REQUIREMENTS.

#	QTY	DESCRIPTION
01	8	SETS (BANNER/ BRACKETS/CHAIN) SEE 20/F1 & 15/A7
02	8	O.H. CORD REEL LIGHT
03	9	O.H. AIR HOSE REEL
04	1	USED OIL FILTER CONTAINER (MOBILE)
05	1	SERVICE BENCH
06	2	BRAKE TOOL STAND (MOBILE)
07	1	FLAT REPAIR STATION
09	1	AIR DRYER
10	1	BRAKE SHOP (INSTALLED BY HUNTER)
13A	1	ELECTRONIC WHEEL BALANCER (INST. BY HUNTER). GSP9700 ROAD FORCE
13B	1	ELECTRONIC WHEEL BALANCER (INST. BY HUNTER). GSP9200 NON-ROAD FORCE
14	1	WHEEL ALIGNMENT COMPUTER (FLOOR MTD INSTALLED BY HUNTER)
15	1	USED OIL TANK / BENCH
17	3	HEAVY DUTY CONTAINER
18A	1	RIM CLAMP TIRE CHANGER
18B	1	TIRE CHANGER TCR1 REVOLUTION (INSTALLED BY HUNTER)
19	1	GAS CADDIE (NOT AT) SEE A1 FOR TOX ALERT OVERRIDE NOTE AT MVS DESK
21	4	MIRROR
22	1	BACK FLOW PACK
23	1	EYE WASH
24A	2	SPILL SKID 6"HX26"WX52"L
25	1	COOLANT FLUSH MACHINE (MOBILE)
26	3	USED OIL RECEPTOR (MOBILE)
27	1	USED TIRE CART (MOBILE)
28	2	5 HP COMPRESSOR
29	1	SHOP PRESS
31	1	ELECTRICAL SYSTEM TESTER (MOBILE)
32C	1	65" MVS DESK
33	4	MECHANIC'S TOOL CABINETS (MOBILE)
34	1	WHEEL WEIGHT RACK
35	1	JOB BOARD 48" LONG
36	2	1 OF EACH NUT & BOLT BIN
38	1	STRUT COMPRESSOR (MOBILE)
39	1	REFRIGERANT CHARGER (MOBILE)
40	1	TIRE TEST TANK
43	1	SATELLITE DISH - VENDOR SUPPLIED REFER 14/A7
46A	2	5 TIER ROLLING LADDER
49	2	STACKABLE 2 TANK OIL SYSTEM
50	2	120/120 GALLON CONTAINMENT PAN
51	1	ECOBOX OIL RACK
57	1	LOCKABLE TOOL CABINET
58	1	SPEED SCRUB 2001E
59	1	PROCUT WARTHOG RMS
H1	1	SP010 10,000 LBS. (SEE HOIST KEY)
H2	2	SP0A10 10,000 LBS. (SEE HOIST KEY)
H3	1	SP012 12,000 LBS. (SEE HOIST KEY)
H7	1	ALIGNMENT RACK IN RECESSED SLAB (SEE HOIST KEY)
H9	2	DOUBLE SCISSOR LIFT RLP77 7,700 LBS. (SEE HOIST KEY)

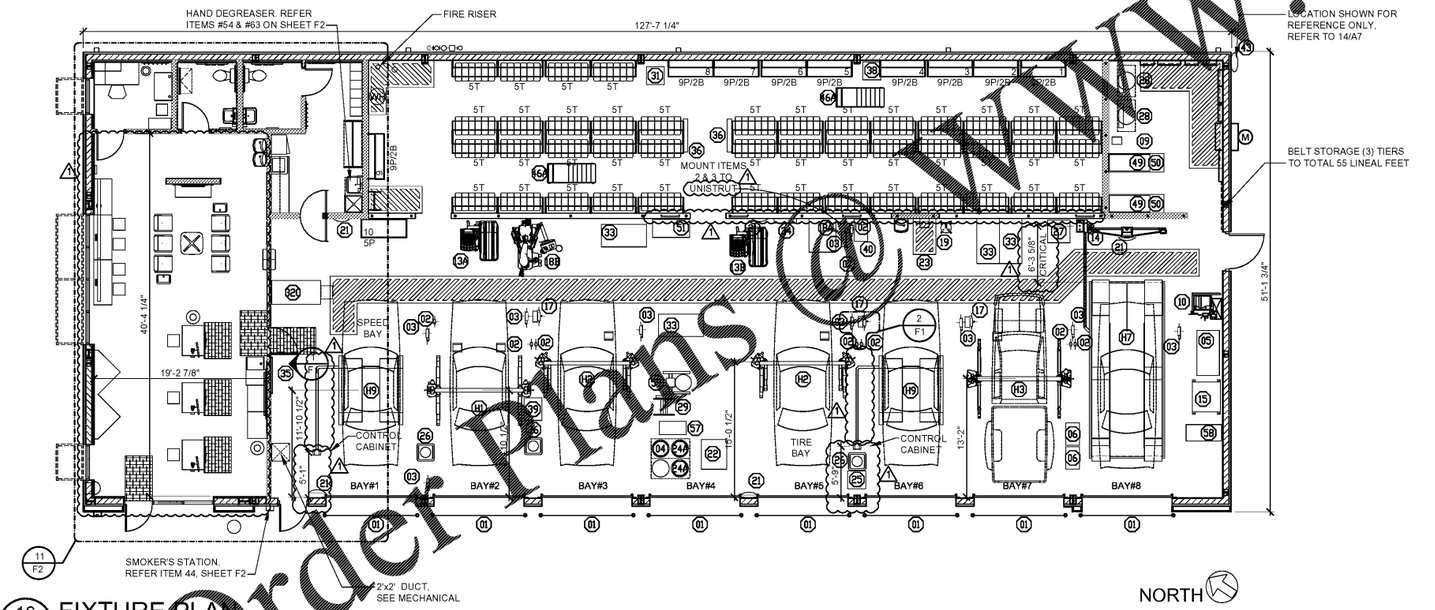

16 F1 FIXTURE PLAN
SCALE: 1/8"=1'-0"

SERVICE SAFETY CHAINS

GC TO INSTALL A BSRO PROVIDED YELLOW PLASTIC CHAIN AT ALL OVERHEAD DOORS ON THE OUTSIDE OF BUILDING. GC TO FURNISH AND INSTALL 1" LONG AND 1/4" DIA. CLOSED EYE BOLT HOOK ON BOLLARDS AT EVERY OVERHEAD DOOR MOUNTED 47" AFF (1" BELOW TOP OF BOLLARD). MOUNT BETWEEN THE WALL AND BACK SIDE OF BOLLARD THROUGH 1/4" HOLE IN BOLLARD AND BOLTED ON THE INSIDE PRIOR TO FILLING BOLLARD WITH CONCRETE. PERMANENTLY ATTACH CHAIN TO THE DRIVER'S SIDE WITH MASTER LINK PROVIDED BY BSRO. GC TO FURNISH A SPRING LOADED SNAP HOOK ON THE REMOVABLE END OF THE CHAIN. GC TO CUT THE CHAIN TO LENGTH SO THAT CENTER HANGS BETWEEN 38" AND 40" AFF (ALMOST HORIZONTAL) SO THAT THE APPEARANCE IS CONSISTENT AT ALL DOOR OPENINGS. GC TO FURNISH AND INSTALL A 1" LONG AND 1/4" DIA. CLOSED EYE SCREW HOOK AT 60" AFF INTO THE WOOD BUCK ON THE DRIVER'S SIDE OF THE DOOR TO STORE THE LOOSE END OF THE CHAIN WITH THE SPRING LOADED SNAP HOOK. THIS ALLOWS THE OVERHEAD DOOR TO BE CLOSED AND CHAIN WILL BE UNDER THE DOOR WHILE CONNECTED INSIDE AND OUTSIDE.

Order Plans @ WWW.LDDirect.com

SGA Design Group, P.C.
1437 South Boulder, Suite 550
Tulsa, Oklahoma 74119-3609
p: 918.587.8600
f: 918.587.8601
www.sgadesigngroup.com

Firestone COMPLETE AUTO CARE

THIS DRAWING IS THE PROPERTY OF BRIDGESTONE RETAIL OPERATIONS, LLC AND IS LOANED ON THE EXPRESS CONDITION THAT IT IS NOT TO BE USED IN ANY WAY DETRIMENTAL TO THE INTERESTS OF BRIDGESTONE RETAIL OPERATIONS, LLC. THE ACCEPTANCE OF THIS DRAWING WILL BE CONSTRUED AS AN ACCEPTANCE OF THE FOREGOING CONDITION AND AS AN AGREEMENT TO RETURN IT UPON DEMAND. ALL RIGHTS RESERVED. NO PART OF THIS DRAWING MAY BE REPRODUCED WITHOUT PRIOR WRITTEN PERMISSION TO THE EXCLUSIVE OWNERSHIP IN AND TO THE DRAWING BY BRIDGESTONE RETAIL OPERATIONS, LLC.

STIPULATION OF RELIEF
THIS DRAWING IS PREPARED FOR USE ON A SPECIFIC SITE AT GARNER, NC CONTEMPORANEOUSLY WITH ITS ISSUE DATE ON 07/26/19 AND IT IS NOT SUITABLE FOR USE ON A DIFFERENT PROJECT SITE OR FOR USE ON THIS SITE AT A LATER DATE OR REFERENCE OR EXAMPLE ON ANOTHER PROJECT REQUIRES THE SERVICES OF PROPERLY LICENSED ARCHITECTS AND ENGINEERS. REPRODUCTION OF THIS DRAWING FOR RELIEF ON ANOTHER PROJECT IS NOT AUTHORIZED AND MAY BE CONTRARY TO THE LAW.

NEW FCAC STORE
2019 - JANUARY - SMALL ER
5845 NC HWY 42
GARNER, NC

SGA DESIGN GROUP, P.C.
Registered Architectural Corporation
51720
North Carolina
TULSA, OK

MITCHEL R. GARRETT
REGISTERED ARCHITECT
12330
NORTH CAROLINA
TULSA, OK

Digitally signed by Mitchel Garrett
Date: 2019.09.27 15:28:40 -05'00'

09/27/2019

ISSUE BLOCK

1	09/27/19	ADD #1

PROPERTY NO.: 160017
6 DIGIT NO.: 903065
4 DIGIT NO.: 015P
AOR PROJECT NUMBER: 1955B01
TO PERMIT: DATE: 07/26/19
TO BID: DATE: ##-##-##
ZALD

SHEET TITLE:
FIXTURE PLAN AND NOTES

SHEET NUMBER:
F1

Sep 27 2019 - 15:14pm - USER NAME
L:\2019 Projects\Firestone - 1955B1 - Brad Bo - Garner & Eden\Bldg Drawings\01 Floor Plan\F1.dwg