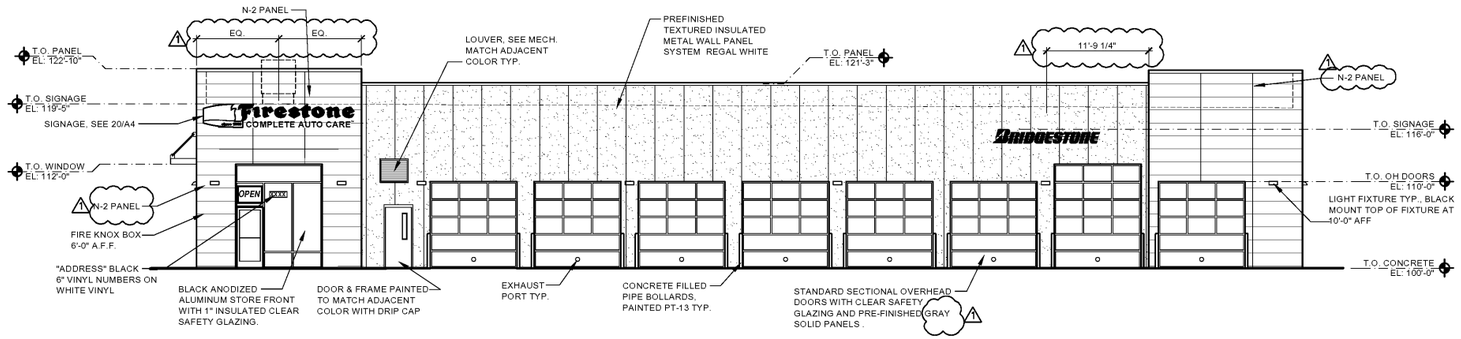

1 A4 (WEST) ELEVATION
SCALE: 1/8"=1'-0"

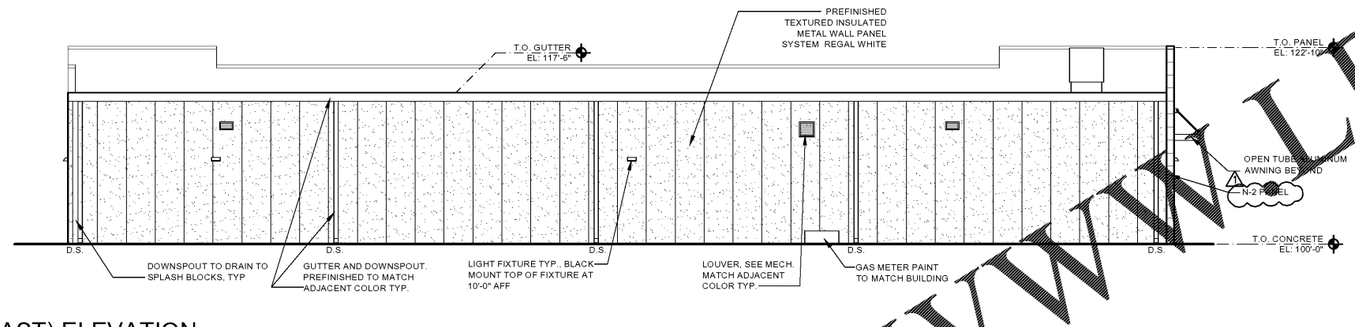

6 A4 (EAST) ELEVATION
SCALE: 1/8"=1'-0"

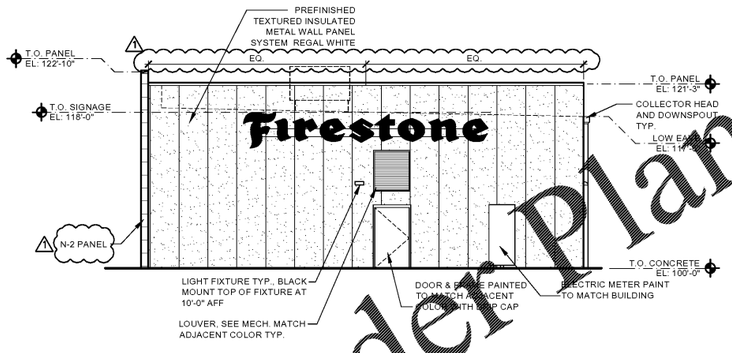

11 A4 (SOUTH) ELEVATION
SCALE: 1/8"=1'-0"

16 A4 (NORTH) ELEVATION
SCALE: 1/8"=1'-0"

MONUMENT SIGN BASE AND POWER FOR SIGN BY GENERAL CONTRACTOR.

ALL SIGNS AND NECESSARY SUPPORT(S) BY SIGN VENDOR.

CONTACT AGI SIGNS FOR COORDINATION:
BOBBY WILCHER
865-692-1242, EXT 269

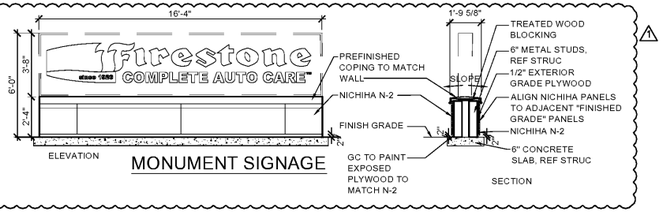

ELEVATION — MONUMENT SIGNAGE — SECTION

20 A4 SIGNAGE DETAIL
SCALE: 1/4"=1'-0"

MATERIAL KEY:
N-2: NICHIHA TUFFBLOCK, STEEL #EPF644F
PT-13: SW 6868 REAL RED

GENERAL NOTES:
1. PROVIDE DRIP CAP OVER ALL MAN DOORS SEE DETAIL 1C/A8
2. PAINT ALL EXPOSED LINTELS & JAMBS TO MATCH ADJACENT BUILDING COLOR.
3. SEE ELECTRICAL FOR SIGNAGE OPERATING TIME SETUP.
4. INSTALLATION OF BUILDING SIGNS AND STREET SIGN BY SIGN VENDOR, G.C. TO PROVIDE WIRING. REFER ELECTRICAL.
5. REFER SHEET A6 FOR PAINT COLOR KEY.
6. ANY EXTERIOR CONSTRUCTION JOINT, EXPANSION JOINT, AND CRACK OF ABUTTING DISSIMILAR OR SAME MATERIALS MUST HAVE APPROPRIATE PRODUCT APPLIED TO PROVIDE AN AIR, MOISTURE, AND WATER TIGHT EXTERIOR. REFER TO SPECIFICATION SECTION 079200 FOR PRODUCTS.

NOTE:
EXTERIOR PANEL COLORS TO BE SELECTED TO BE CLOSEST MANUFACTURER'S STANDARD TO COLORS AS NOTED. COLORS WILL NEED TO BE SUBMITTED FOR APPROVAL TO OWNER'S REPRESENTATIVE AND ARCHITECT PRIOR TO USE.

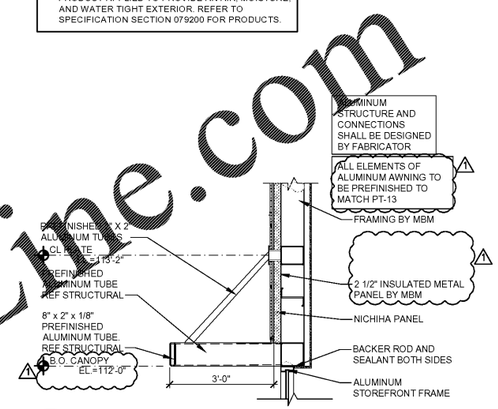

10 A4 OPEN ALUMINUM AWNING SECTION
SCALE: 1/2"=1'-0"

BRIDGESTONE
PIN MOUNTED ILLUMINATED SIGNAGE ON RACEWAY, TYP.

Firestone COMPLETE AUTO CARE
PIN MOUNTED ILLUMINATED SIGNAGE ON RACEWAY, TYP.
24" WEARABLE LETTERSET

Firestone
PIN MOUNTED ILLUMINATED SIGNAGE ON RACEWAY, TYP.
48" WEARABLE LETTERSET

BUILDING SIGNAGE

SGA Design Group, P.C.
1437 South Boulder, Suite 550
Tulsa, Oklahoma 74119-3609
p: 918.587.8600
f: 918.587.8601
www.sgadesigngroup.com

Firestone COMPLETE AUTO CARE

THIS DRAWING IS THE PROPERTY OF BRIDGESTONE RETAIL OPERATIONS, LLC AND IS LOANED ON THE EXPRESS CONDITION THAT IT IS NOT TO BE USED IN WHOLE OR IN PART FOR ANY PURPOSE OTHER THAN THE SPECIFIC PROJECT FOR WHICH IT IS PREPARED AND THE ACCEPTANCE OF THE DRAWING WILL BE CONSTRUED AS AN ACCEPTANCE OF THE FOREGOING CONDITION AND AS AN AGREEMENT TO RETURN IT UPON DEMAND OF BRIDGESTONE RETAIL OPERATIONS, LLC. ADMISSION TO THE EXCLUSIVE OWNERSHIP IN AND TO THE DRAWING BY BRIDGESTONE RETAIL OPERATIONS, LLC.

STIPULATION OF RELIEF
THIS DRAWING IS PREPARED FOR USE ON A SPECIFIC SITE AT GARNER, NC CONTEMPORANEOUSLY WITH ITS ISSUE. DATE ON DRAWING AND IT IS NOT SUITABLE FOR USE ON A DIFFERENT PROJECT SITE OR IF THERE IS A SUBSTANTIAL LAPSE OF TIME OR REFERENCE OR EXAMPLE ON ANOTHER PROJECT REQUIRES THE SERVICES OF PROPERLY LICENSED ARCHITECTS AND ENGINEERS. REPRODUCTION OF THIS DRAWING FOR USE ON ANOTHER PROJECT IS NOT AUTHORIZED AND MAY BE CONTRARY TO THE LAW.

NEW FCAC STORE
2019 - JANUARY -SMALL ER
5845 NC HWY 42
GARNER, NC

SGA DESIGN GROUP, P.C. Registered Architectural Corporation 51720 North Carolina TULSA, OK
MITCHEL R. GARRETT REGISTERED ARCHITECT 12330 North Carolina TULSA, OK

Digitally signed by Mitchel Garrett
Date: 2019.09.27 15:28:47 -06'00'
Mitchel Garrett
09/27/2019

ISSUE BLOCK		
1	09/27/19	ADD #1

PROPERTY NO.:	160017
6 DIGIT NO.:	903065
4 DIGIT NO.:	015P
AOR PROJECT NUMBER:	1955B01
TO PERMIT: DATE:	07/26/19
TO BID: DATE:	##-###-##

JAD

SHEET TITLE:
EXTERIOR ELEVATIONS & DETAILS

SHEET NUMBER:
A4

Order Plans @ WWW.LDILine.com