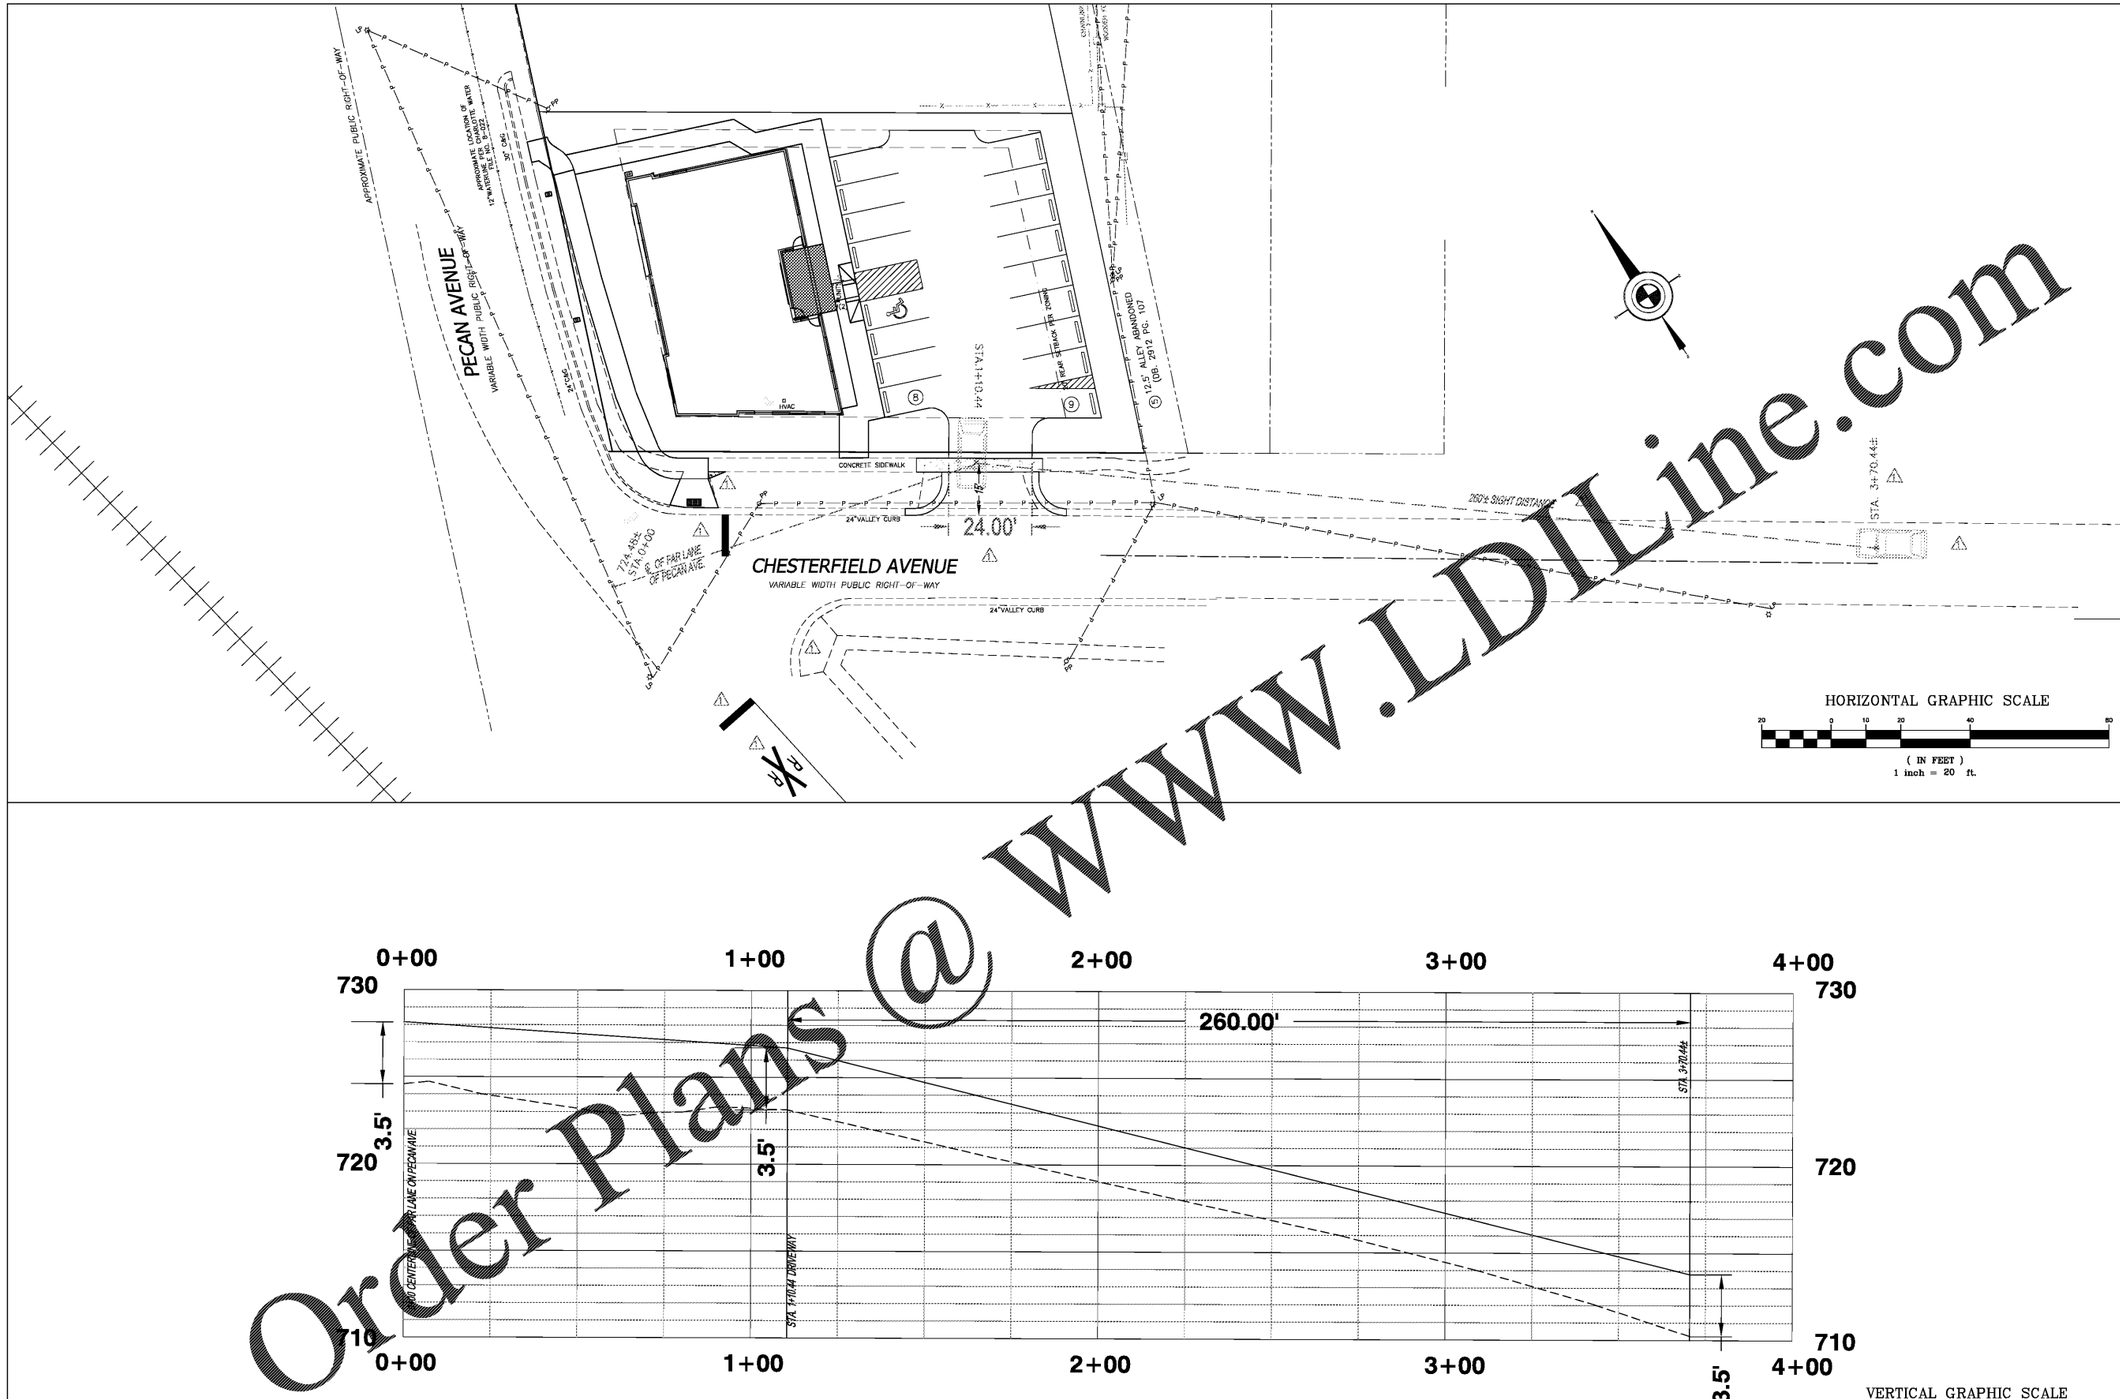


Order Plans @ WWW.LDILine.com

FULLER CONSULTING SERVICES, PLLC
Civil Engineering
Site Design
Stormwater
Inspections
Coordination
Permitting
Contract Work
6021 Parker Farm Rd.
Cherryville, NC 28021
(704)622-6520
Firm License # P-1909
wanda.g.fuller@gmail.com
Wanda G. Fuller, PE

NORTH CAROLINA PROFESSIONAL ENGINEER SEAL 19220 WANDA G. FULLER
10/03/19

# BH PECAN, LLC

904 PECAN AVENUE
CHARLOTTE, NORTH CAROLINA 28205

## DRIVEWAY SIGHT DISTANCE PLAN PROFILE

| REVISIONS | | |
|---|---|---|
| NO. | DATE | |
| 1 | 10/03/19 | REV. PER LAND DEV. |

DRAWN BY: WGF
CHECKED BY: WGF
APPROVED BY: WGF
JOB NO. PECAN AVE. - PRIEST
DATE: 08/29/19
SHEET NO.
SP-2.1