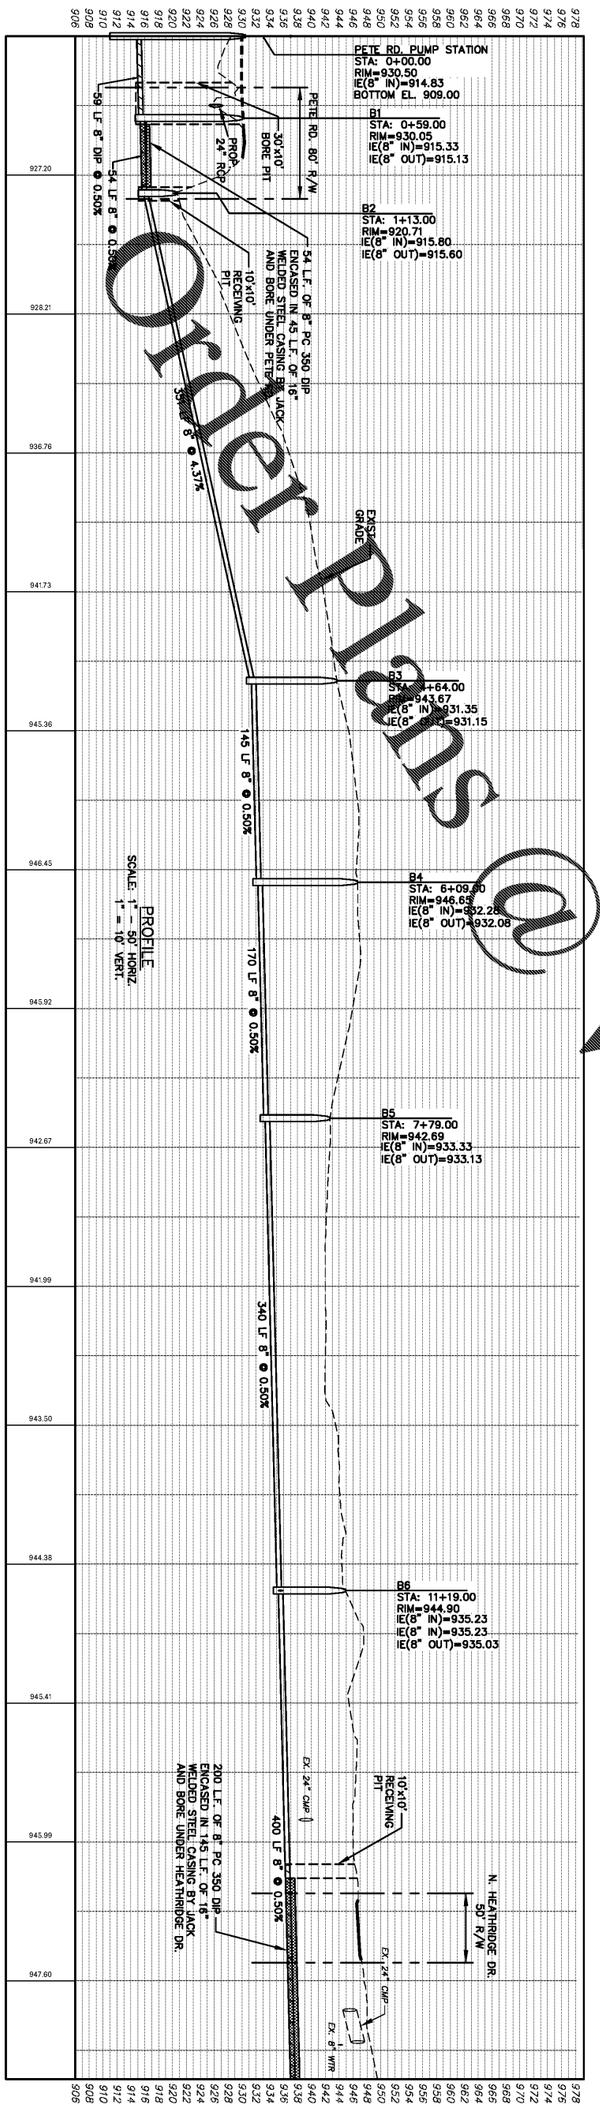

NOTE: GRAVITY SEWER PIPE SHALL BE SDR 26 PVC UNLESS OTHERWISE CALLED OUT IN THE PROFILE.

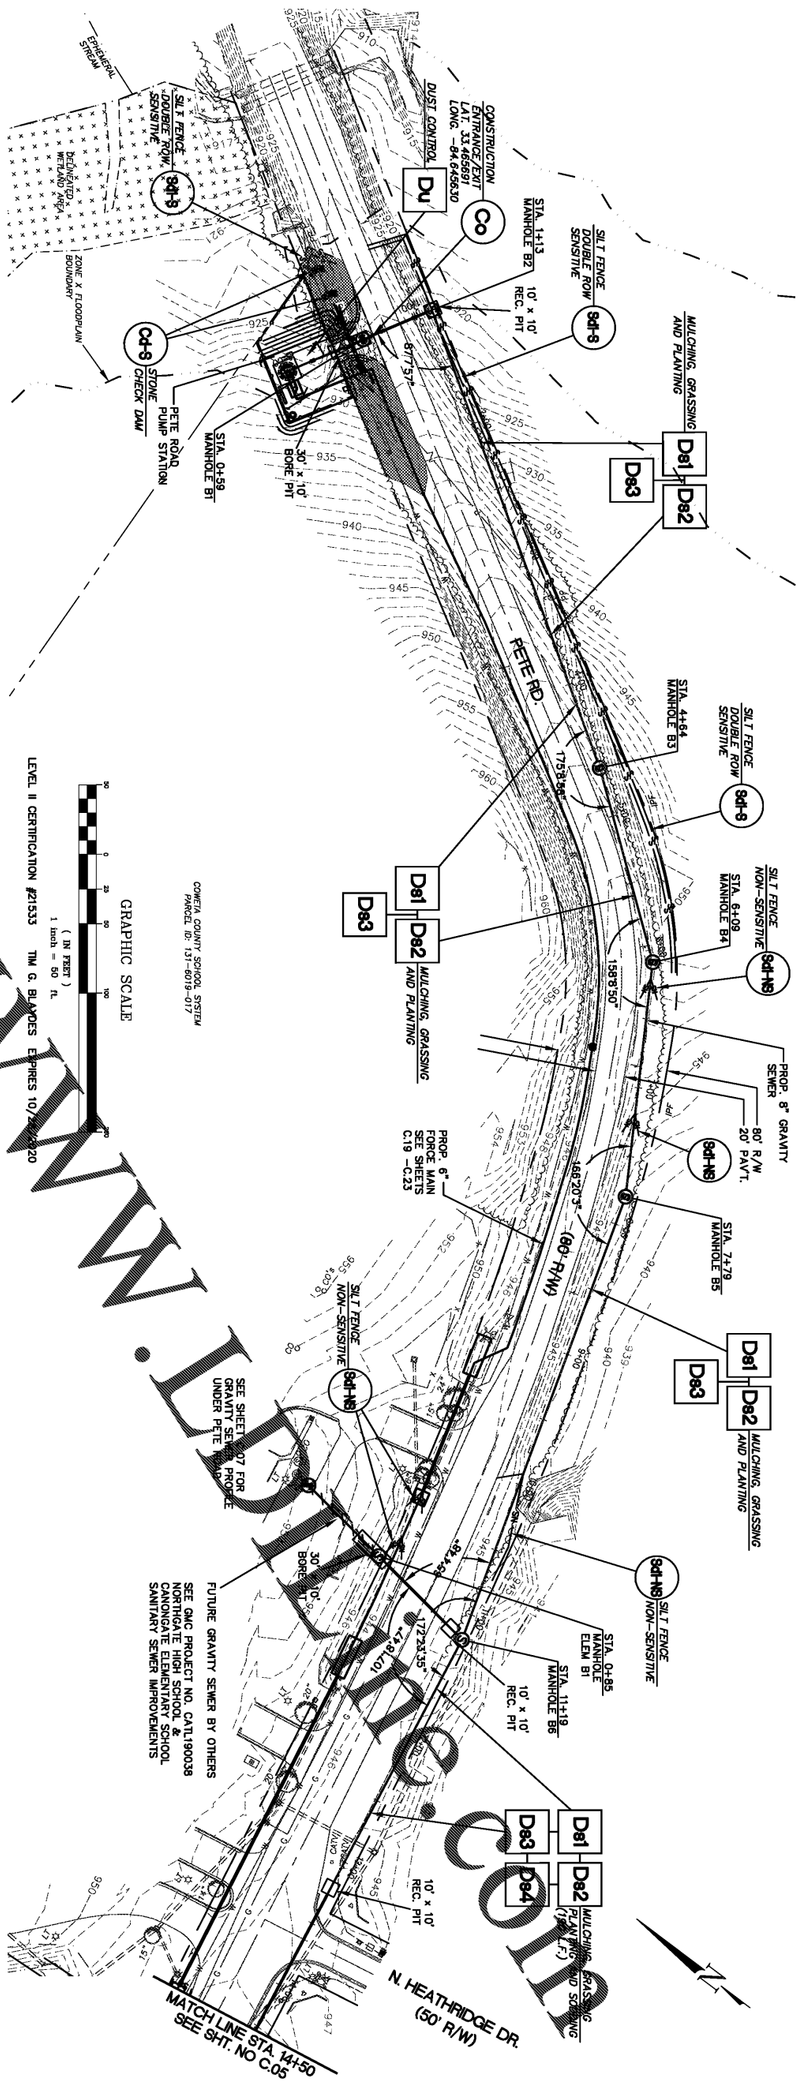

Order Plans @ WWW.LDTC.com

GRAVITY SEWER PLAN & PROFILE

C.04
sheet of

NORTHGATE HIGH SCHOOL
SANITARY SEWER
COWETA COUNTY WATER AND SEWERAGE AUTHORITY

CATL190025

ISSUE	DATE
PRELIMINARY	08.15.2019
75% SUBMITTAL	10.01.2019
BID READY	10.18.2019
DRAWN BY:	DS
CHECKED BY:	CB

6120 Powers Ferry Road NW, Suite 350
Atlanta, GA 30339
T 770.952.2481
GMCNETWORK.COM

GMC