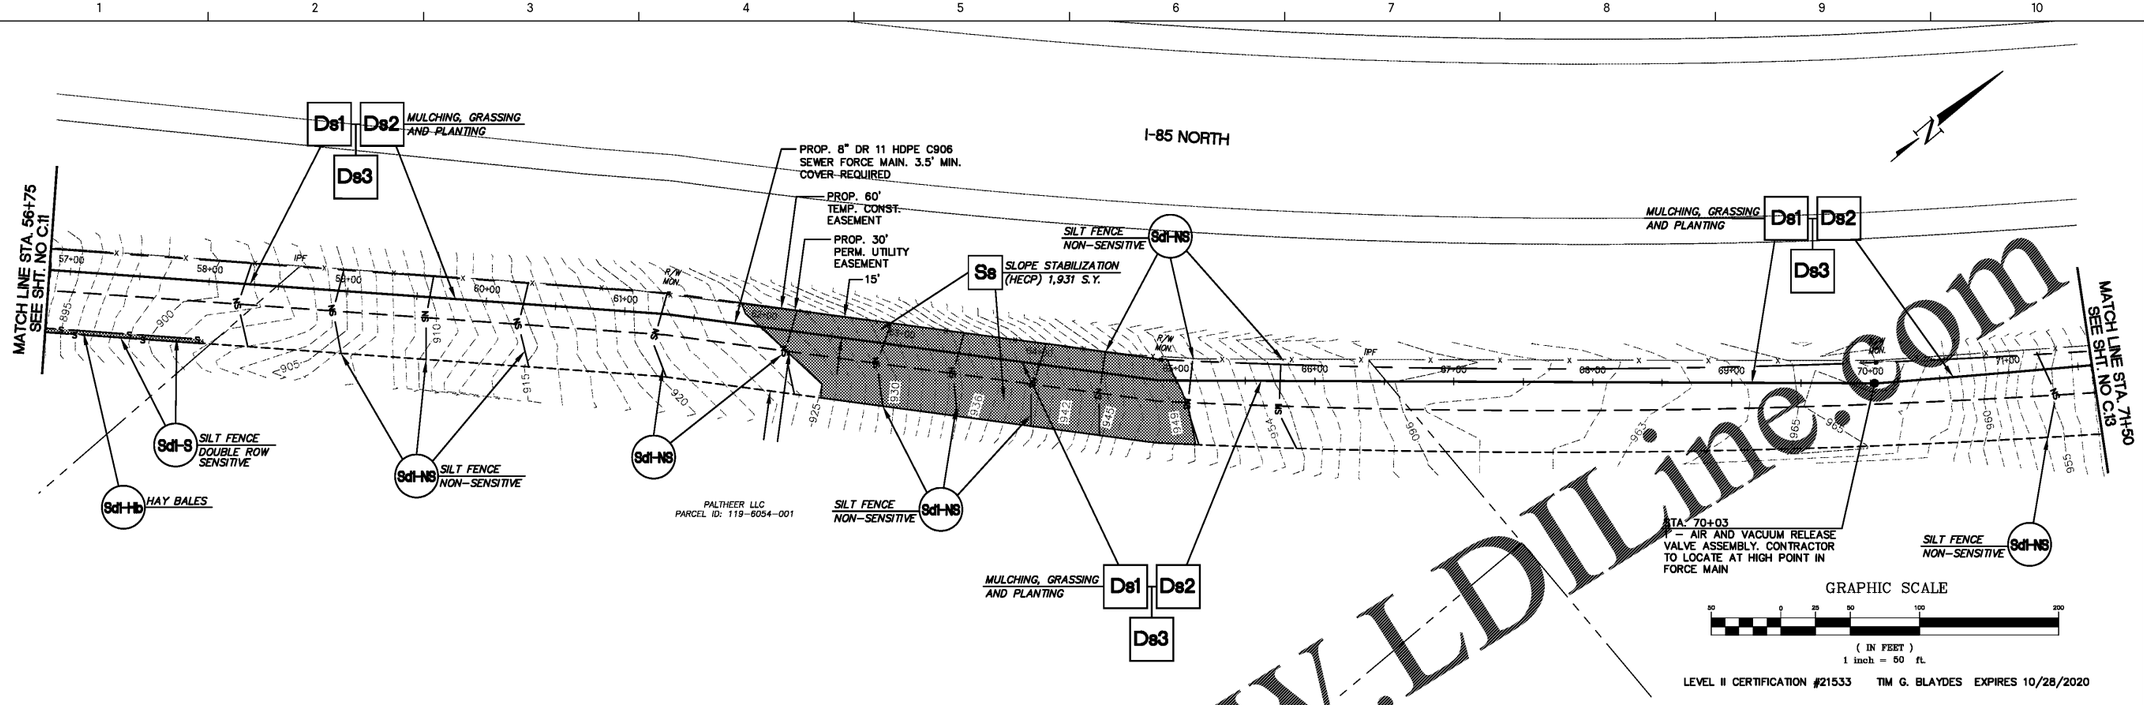

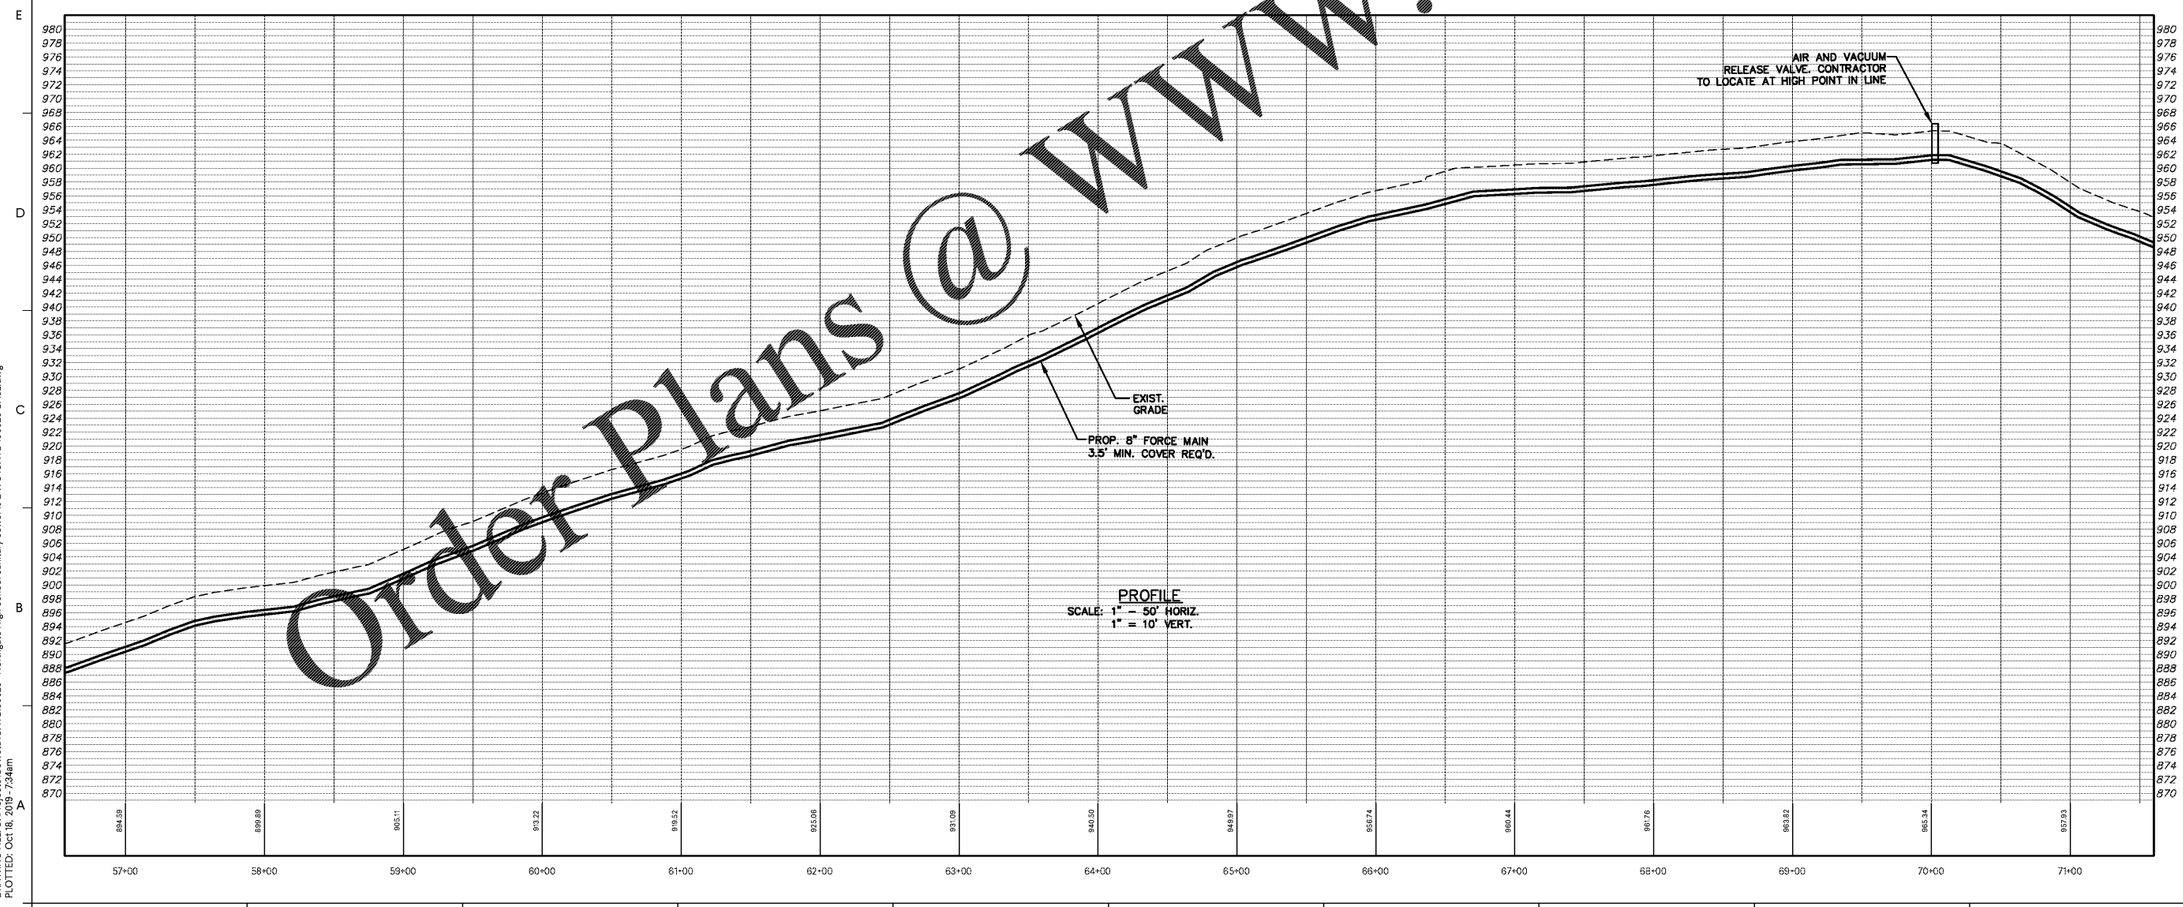

Order Plans @ www.LDILine.com

GMC

6120 Powers Ferry Road NW, Suite 350
Atlanta, GA 30339
T 770.952.2481
GMCNETWORK.COM

ISSUE	DATE
PRELIMINARY	08.15.2019
75% SUBMITTAL	10.01.2019
BID READY	10.18.2019
DRAWN BY:	DS
CHECKED BY:	CB

NORTHGATE HIGH SCHOOL
SANITARY SEWER
COWETA COUNTY WATER AND SEWERAGE AUTHORITY

CATL190025

GEORGIA REGISTERED No. 24141 PROFESSIONAL ENGINEER 10-18-19 TIMOTHY G. BLAYDES

FORCE MAIN PLAN & PROFILE

C.12 sheet of

DRAWING FILE: G:\Projects\Coweta\CATL190025 - Northgate High School Sanitary Sewer\0 DWG\CATL-190025-BASE.dwg
PLOTTED: Oct 18, 2019 7:34am