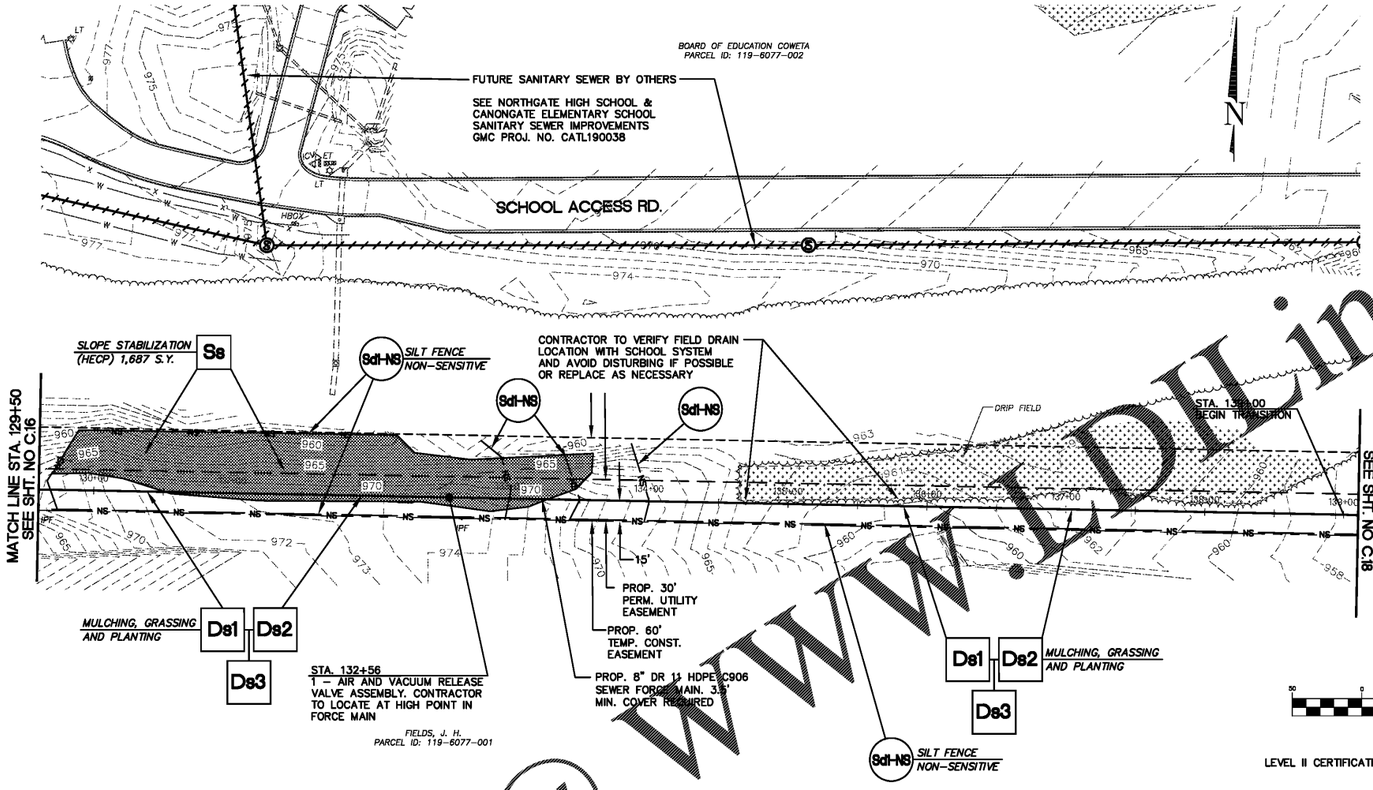

GRAPHIC SCALE

50 0 25 50 100 200

(IN FEET)
1 inch = 50 ft.

LEVEL II CERTIFICATION #21533 TIM G. BLAYDES EXPIRES 10/28/2020

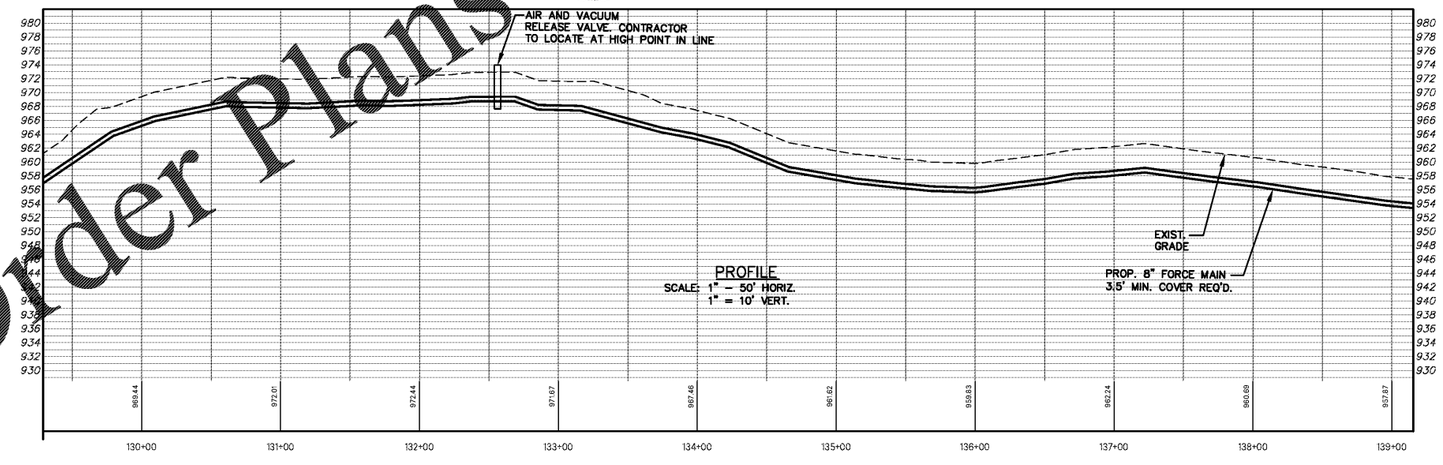

Order Plans @ WWW.DLine.com

GMC

6120 Powers Ferry Road NW, Suite 350
Atlanta, GA 30339
T 770.952.2481
GMCNETWORK.COM

ISSUE	DATE
PRELIMINARY	08.15.2019
75% SUBMITTAL	10.01.2019
BID READY	10.18.2019

DRAWN BY: DS
CHECKED BY: CB

NORTHGATE HIGH SCHOOL
SANITARY SEWER
COWETA COUNTY WATER AND SEWERAGE AUTHORITY

CATL190025

GEORGIA REGISTERED No. 24141 PROFESSIONAL 10-18-19 ENGINEER TIMOTHY G. BLAYDES

FORCE MAIN PLAN & PROFILE

C.17
sheet of

DRAWING FILE: Q:\Projects\Coweta\CATL190025 - Northgate High School Sanitary Sewer\0 DWG\CATL-190025-BASE.dwg
PLOTTED: Oct 18, 2019 - 8:07am