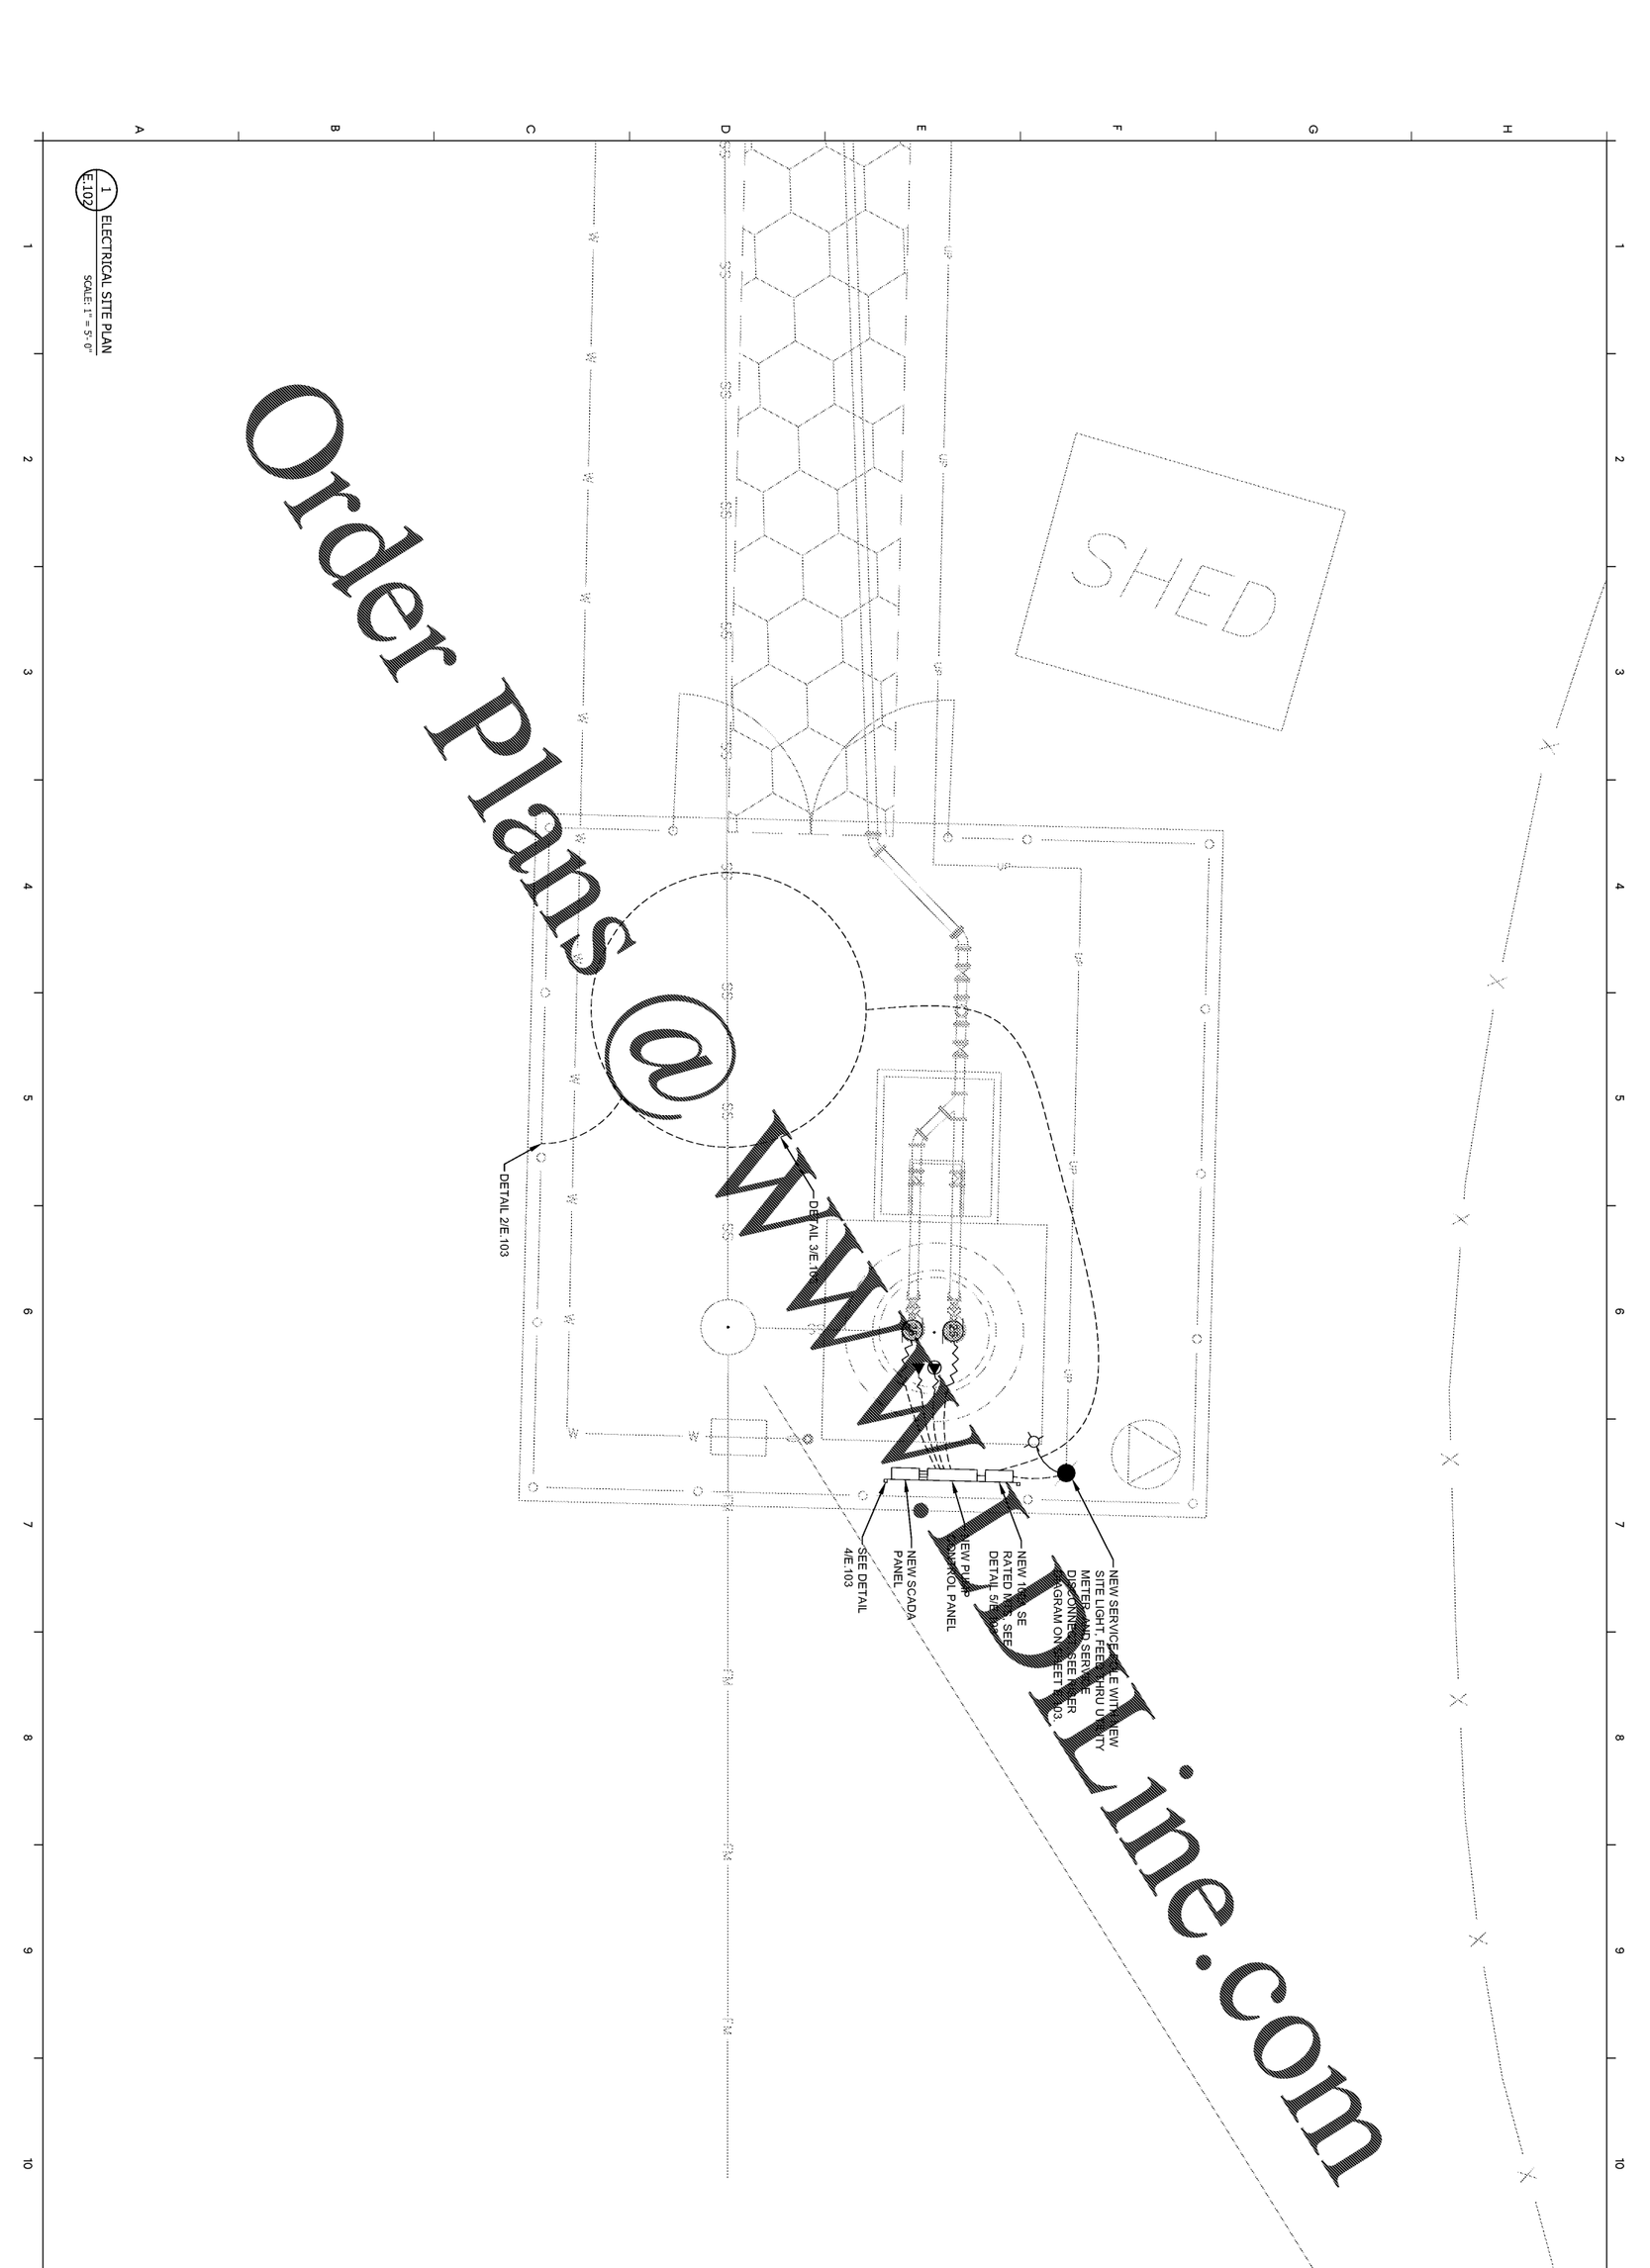

Order Plans @ WWW.DLine.com

NORTHGATE PUMP STATION ELECTRICAL SITE PLAN

E.102

sheet of

GEORGIA REGISTERED No. 32362 PROFESSIONAL JOHN AVERRETT ENGINEER

NORTHGATE HIGH SCHOOL
SANITARY SEWER
COWETA COUNTY WATER AND SEWERAGE AUTHORITY

CATL190025

ISSUE	DATE
PRELIMINARY	08.15.2019
75% SUBMITTAL	10.01.2019
BID READY	10.18.2019
DRAWN BY:	JRD
CHECKED BY:	MGD, JEA

6120 Powers Ferry Road NW, Suite 350
Atlanta, GA 30339
T 770.952.2481
GMCNETWORK.COM

GMC