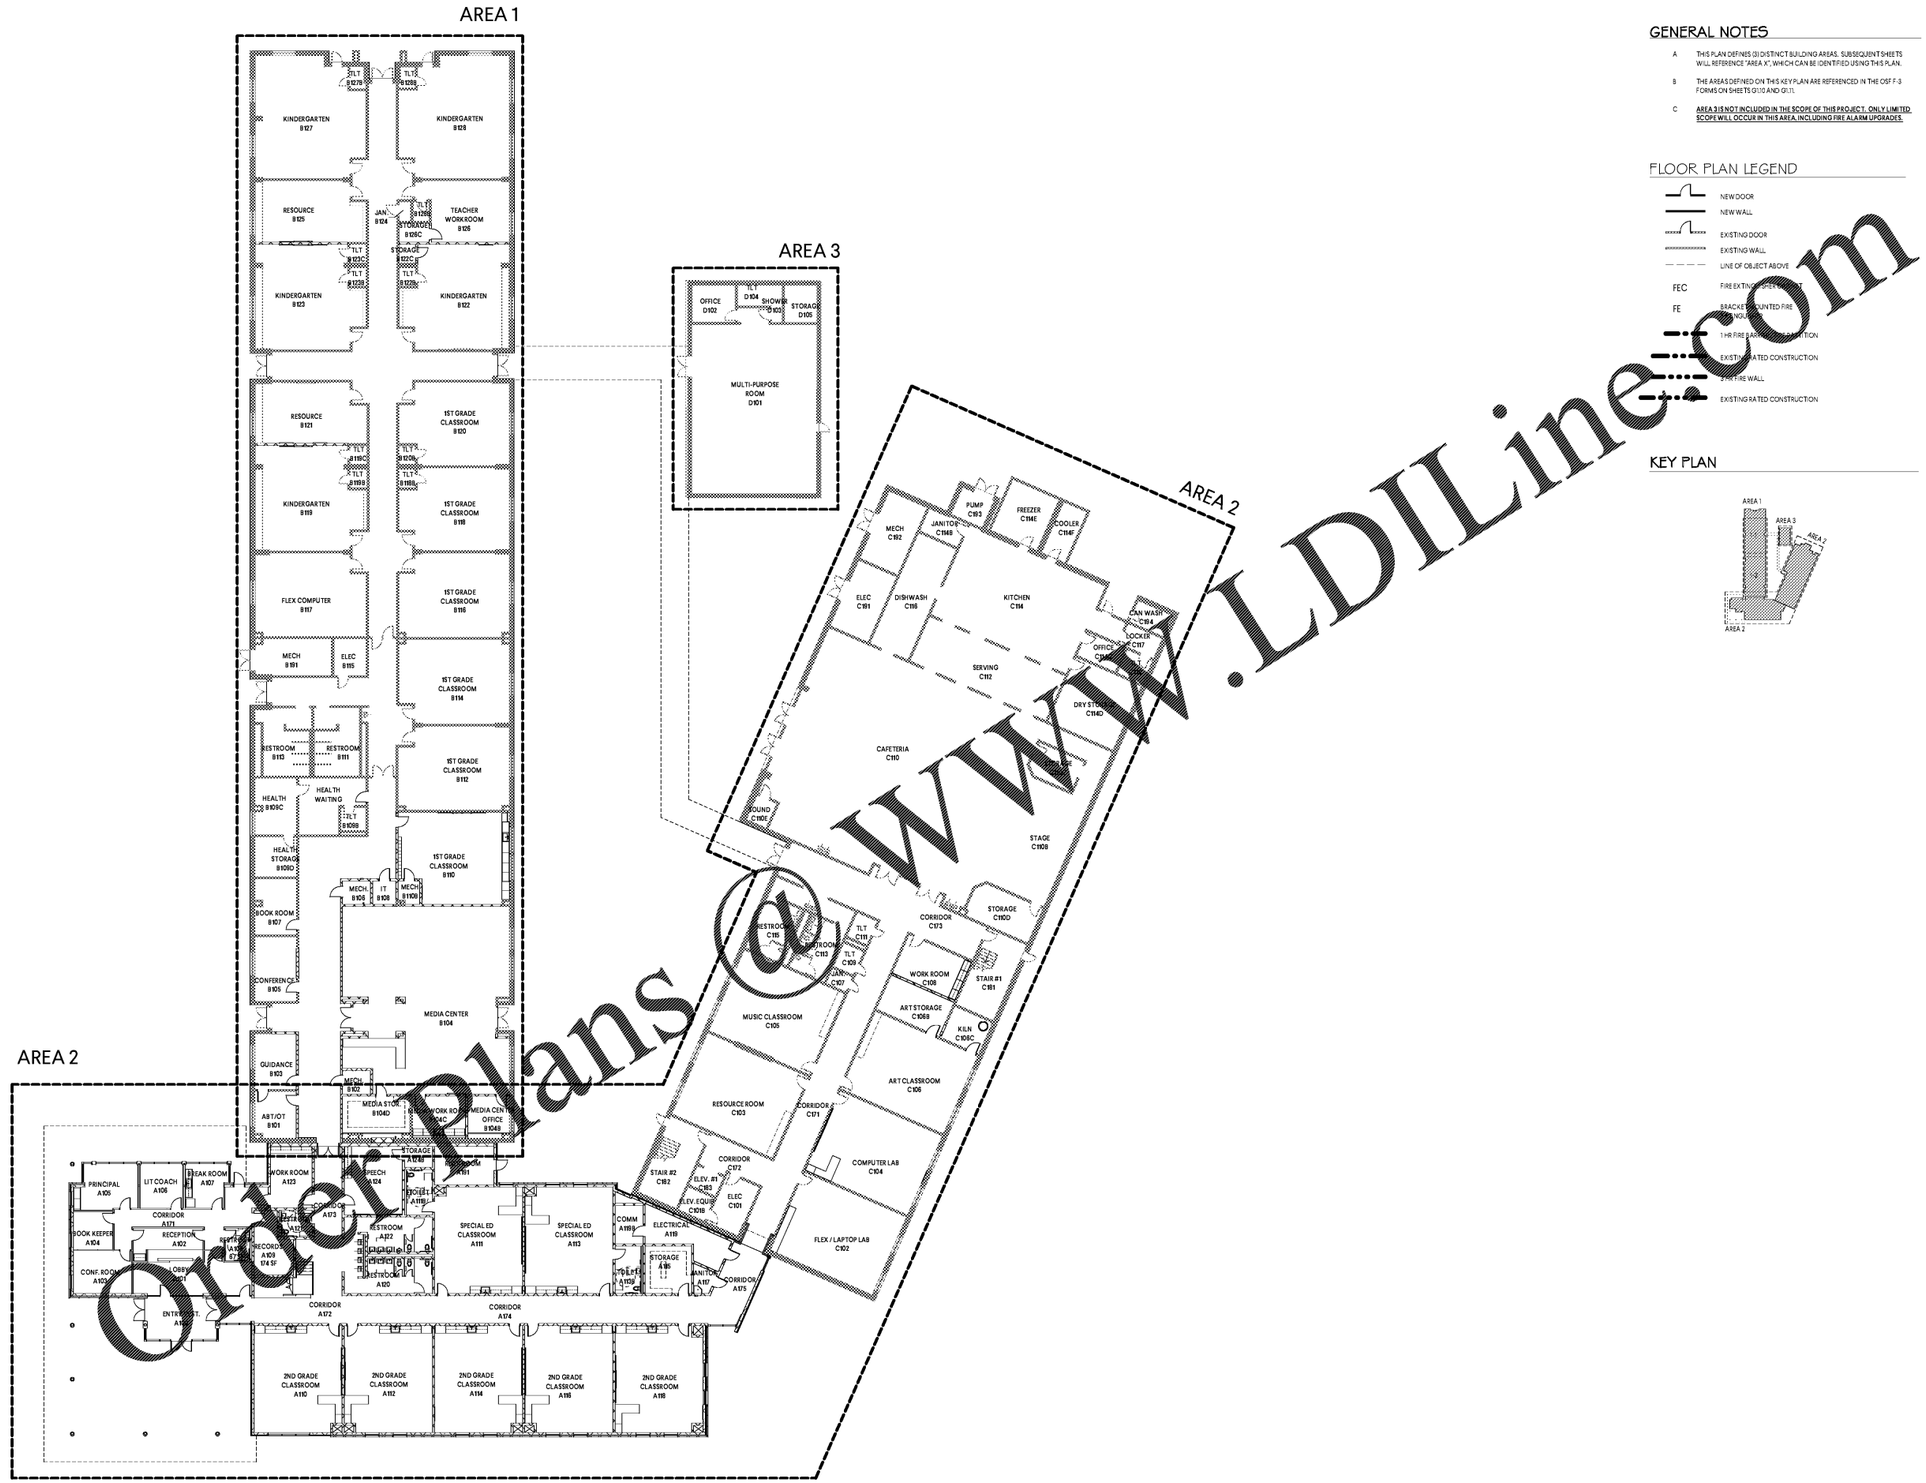

GENERAL NOTES

A. THIS PLAN DEFINES (3) DISTINCT BUILDING AREAS. SUBSEQUENT SHEETS WILL REFERENCE "AREA X", WHICH CAN BE IDENTIFIED USING THIS PLAN.

B. THE AREAS DEFINED ON THIS KEY PLAN ARE REFERENCED IN THE OSF F-3 FORMS ON SHEETS G1.10 AND G1.11.

C. **AREA 3 IS NOT INCLUDED IN THE SCOPE OF THIS PROJECT. ONLY LIMITED SCOPE WILL OCCUR IN THIS AREA, INCLUDING FIRE ALARM UPGRADES.**

FLOOR PLAN LEGEND

- NEW DOOR
- NEW WALL
- EXISTING DOOR
- EXISTING WALL
- LINE OF OBJECT ABOVE
- FEC — FIRE EXTINGUISHER CABINET
- FE — BRACKET MOUNTED FIRE EXTINGUISHER
- 1-HR FIRE BARRIER CONSTRUCTION
- EXISTING RATED CONSTRUCTION
- 2-HR FIRE WALL
- EXISTING RATED CONSTRUCTION

KEY PLAN

Order Plans @ WWW.LDILine.com

1 **AREA LOCATION PLAN**
SCALE: 1/16" = 1'-0"

GMC
1219 Wayne Street
Columbia, SC 29201
T 803.766.1235
GMCNETWORK.COM

STATE OF SOUTH CAROLINA — GOODWYN, MILLS & CAWOOD, INC — GREENVILLE, SC — REGISTERED ARCHITECT

STATE OF SOUTH CAROLINA — MARC W. MYERS — COLUMBIA, SC — REGISTERED ARCHITECT

10.24.19

ISSUE	DATE
BID DOCUMENTS	10.24.19

DRAWN BY: MJW
CHECKED BY: MWW

MILLBROOK ELEMENTARY
SCHOOL - ADDITION AND
RENOVATIONS

255 E PINE LOG RD, AIKEN, SC 29803

GMC # ACOL180004

AREA KEY PLAN

G2.00

10/29/2019 4:22:32 AM