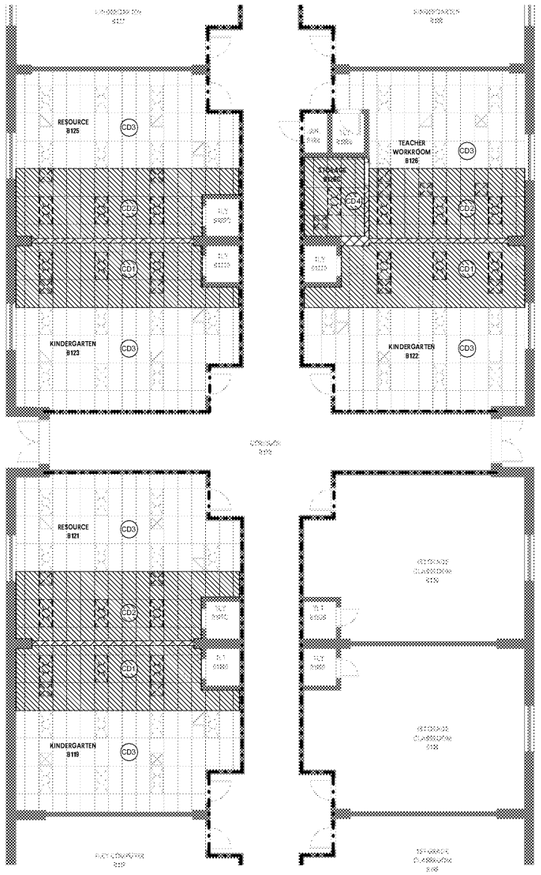

1 **FIRST LEVEL - DEMOLITION RCP - AREA 1-1**
SCALE: 1/8" = 1'-0"

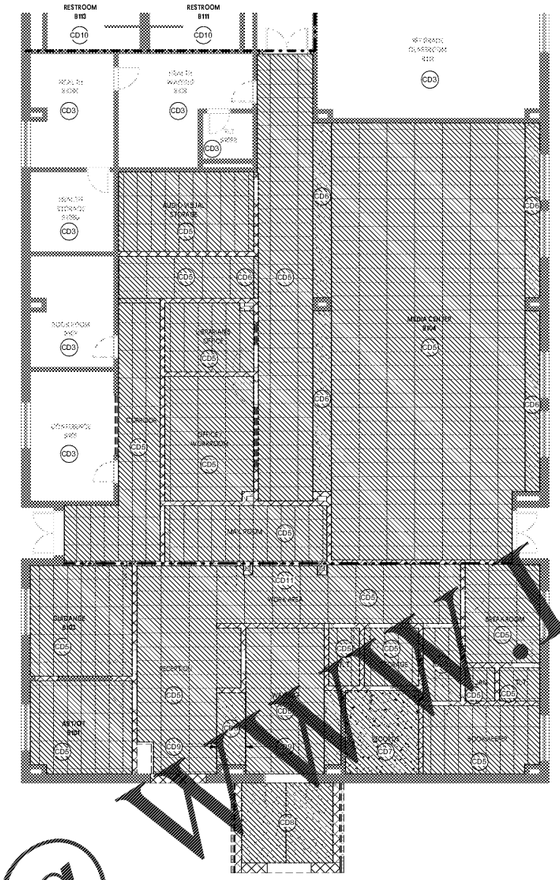

2 **FIRST LEVEL - RCP - AREA 1-2**
SCALE: 1/8" = 1'-0"

GENERAL NOTES

A REFERENCE SHEETS AD1.11 AND AD1.12 FOR ENLARGED DEMOLITION PLANS.

B REFERENCE SHEETS AD2.11 AND 2.12 FOR REFLECTED CEILING DEMOLITION PLAN.

C REFERENCE SHEETS A2.10, A2.11, AND A2.21 FOR COORDINATION W/ RENOVATION WORK.

D REFERENCE ELECTRICAL, MECHANICAL, FIRE PROTECTION, AND PLUMBING DRAWINGS FOR DEMOLITION OF EXISTING INFRASTRUCTURE.

E GENERAL CONTRACTOR TO FIELD VERIFY ALL EXISTING CONDITIONS, BRING ALL DISCREPANCIES TO THE ARCHITECTS ATTENTION PRIOR TO PROCEEDING WITH THE WORK. GENERAL CONTRACTOR TO PROTECT EXISTING CONSTRUCTION TO REMAIN DURING DEMOLITION AND CONSTRUCTION.

F WHERE EXISTING CONSTRUCTION AND FINISHES ARE TO BE DEMOLISHED, THE GENERAL CONTRACTOR IS RESONSIBLE FOR PATCHING, REPAIRING, AND REPAIRING ALL WORK TO REMAIN, AND PREPPING SURFACES TO RECEIVE NEW WORK.

G **THE SCHOOL WILL BE OCCUPIED DURING CONSTRUCTION. THE GENERAL CONTRACTOR IS TO KEEP ALL CONSTRUCTION ACTIVITIES SEPARATED FROM SCHOOL ACTIVITIES. THE GENERAL CONTRACTOR IS TO PROVIDE 2 WEEKS ADVANCED NOTICE TO THE OWNER PRIOR TO ANY ACTIVITIES THAT MAY IMPEDE ON SCHOOL ACTIVITIES.**

H THE GENERAL CONTRACTOR IS RESPONSIBLE FOR MAINTAINING THE INTEGRITY OF ALL FIRE RATED CONSTRUCTION SCHEDULED TO REMAIN.

DEMOLITION RCP LEGEND

- EXISTING DOOR
- EXISTING WALL
- LINE OF OBJECT ABOVE
- 2X4 ACT CEILING
- 2X2 ACT CEILING
- GWB CEILING
- CONCRETE CEILING
- DEMOLISH
- 2X4 LIGHT FIXTURE
- 1X4 SUSPENDED LIGHT FIXTURE
- RETURN AIR GRILL
- SUPPLY AIR GRILL
- EXIT SIGN, SEE ELECTRICAL
- 1 HR FIRE BARRIER / FIRE PARTITION
- EXISTING RATED CONSTRUCTION
- 3 HR FIRE WALL
- EXISTING RATED CONSTRUCTION

DEMOLITION RCP KEYNOTE LEGEND

Key Value	Keynote Text
CD1	REMOVE CEILING AS REQUIRED FOR DEMOLITION OF EXISTING WALL, INSTALLATION OF NEW WALL, AND EXPANSION OF EXISTING CEILING. SALVAGE EXISTING LIGHT FIXTURES AND DIFFUSERS FOR REUSE.
CD2	REMOVE CEILING AS REQUIRED FOR DEMOLITION OF EXISTING WALL, INSTALLATION OF NEW WALL, AND REDUCTION OF EXISTING CEILING. SALVAGE EXISTING LIGHT FIXTURES AND DIFFUSERS FOR REUSE.
CD3	EXISTING CEILING, FIXTURES, AND DEVICES TO REMAIN.
CD4	REMOVE EXISTING CEILING AND SALVAGE EXISTING LIGHT FIXTURES AND DIFFUSERS.
CD5	REMOVE EXISTING CEILING, FIXTURES, AND DEVICES IN THEIR ENTIRETY. REFERENCE ELECTRICAL, MECHANICAL, FIRE PROTECTION, AND PLUMBING DRAWINGS FOR SPECIFIC INFORMATION RELATED TO UTILITY AND INFRASTRUCTURE DEMOLITION.
CD6	REMOVE EXISTING BULKHEAD/SOFFIT IN ITS ENTIRETY. REFERENCE ELECTRICAL, MECHANICAL, FIRE PROTECTION, AND PLUMBING DRAWINGS FOR SPECIFIC INFORMATION RELATED TO UTILITY AND INFRASTRUCTURE DEMOLITION.
CD7	REMOVE EXISTING CONCRETE CEILING IN ITS ENTIRETY. REFERENCE ELECTRICAL, MECHANICAL, FIRE PROTECTION, AND PLUMBING DRAWINGS FOR SPECIFIC INFORMATION RELATED TO UTILITY AND INFRASTRUCTURE DEMOLITION.
CD8	REMOVE EXTERIOR SOFFIT AND ENTRY STRUCTURE IN ITS ENTIRETY.
CD9	REMOVE EXISTING STEEL CHANNELS SUPPORTING EXISTING SOFFIT. FIELD VERIFY STRUCTURAL UTILIZATION OF STEEL W/ ARCHITECT PRIOR TO REMOVAL.
CD10	EXISTING CEILING TO REMAIN. PATCH AND REPAIR AS REQUIRED RESULTING FROM MECHANICAL WORK IN THIS AREA.
CD11	REMOVE SUPPORT PLATFORM ABOVE CEILING FOR WATER SOURCE HEAT PUMP IN ITS ENTIRETY. SEE MECHANICAL.

KEY PLAN

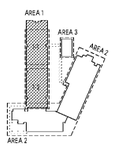

Order Plans @ WWW.LDILine.com

GMC
1219 Wayne Street
Columbia, SC 29201
T: 803.766.1235
GMCNETWORK.COM

STATE OF SOUTH CAROLINA
GOODWYN, MILLS & CAWOOD, INC
GREENVILLE, SC
REGISTERED ARCHITECT

STATE OF SOUTH CAROLINA
MARC W. MANNON
COLUMBIA, SC
REGISTERED ARCHITECT
10.24.19

ISSUE DATE	
BID DOCUMENTS	10.24.19
DRAWN BY:	MJW
CHECKED BY:	MWW

MILLBROOK ELEMENTARY SCHOOL - ADDITION AND RENOVATIONS
255 E PINE LOG RD, AIKEN, SC 29803

GMC # ACOL180004

DEMOLITION REFLECTED CEILING PLAN - FIRST LEVEL - AREA 1

AD2.11

10/29/2019 5:54:08 AM