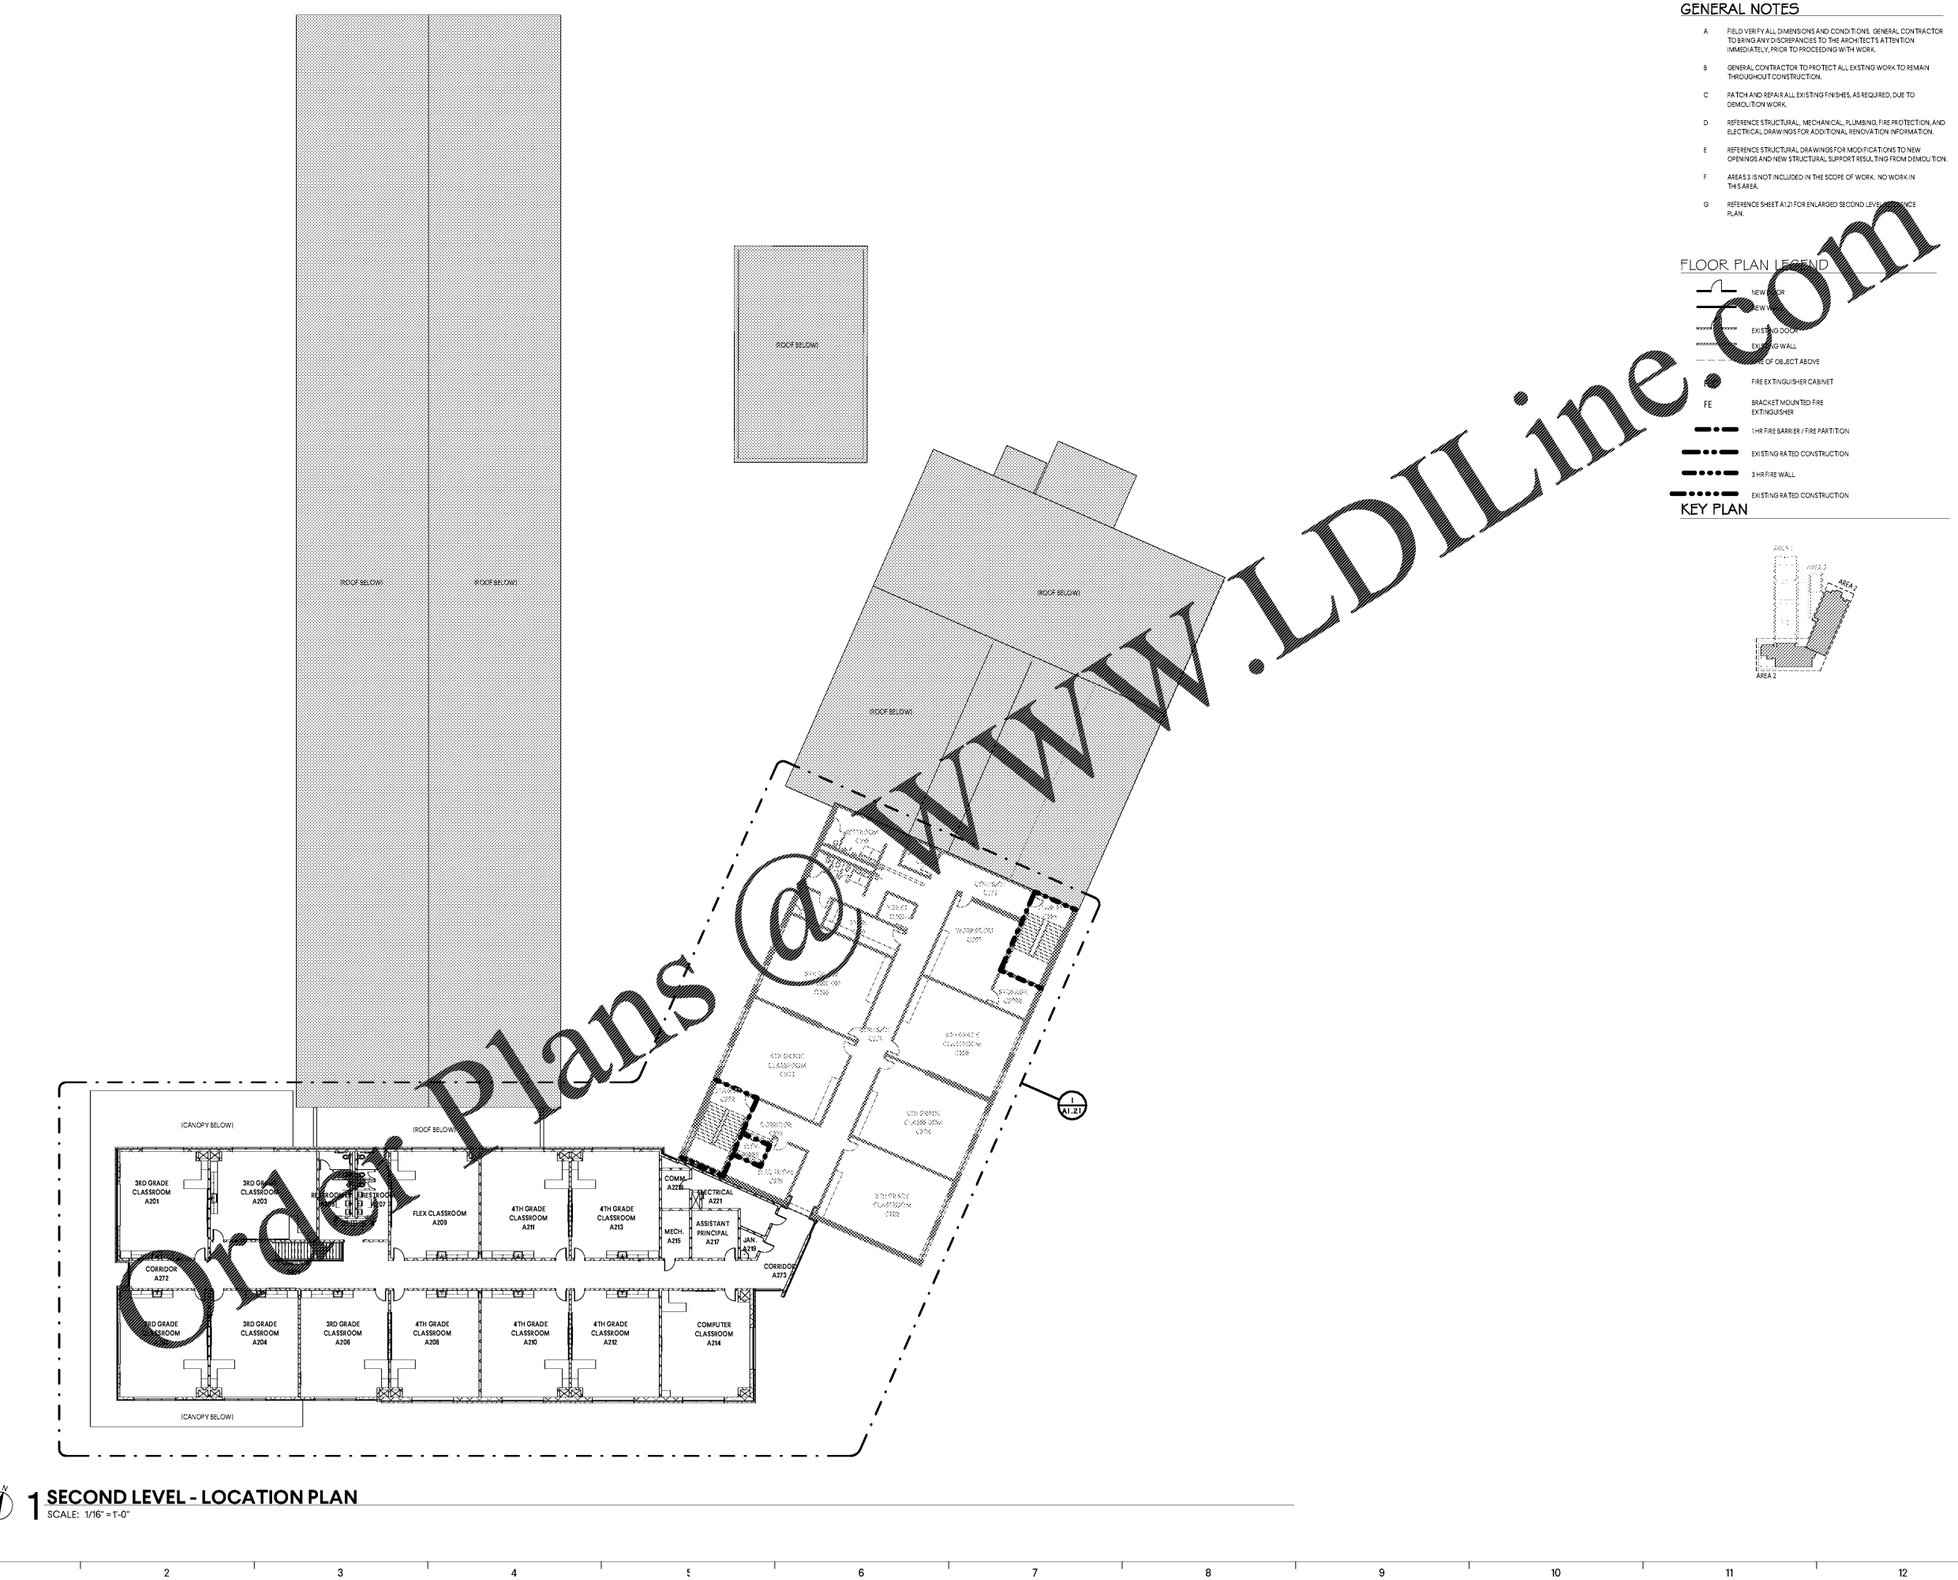

GENERAL NOTES

A. FIELD VERIFY ALL DIMENSIONS AND CONDITIONS. GENERAL CONTRACTOR TO BRING ANY DISCREPANCIES TO THE ARCHITECTS ATTENTION IMMEDIATELY, PRIOR TO PROCEEDING WITH WORK.

B. GENERAL CONTRACTOR TO PROTECT ALL EXISTING WORK TO REMAIN THROUGHOUT CONSTRUCTION.

C. PATCH AND REPAIR ALL EXISTING FINISHES, AS REQUIRED, DUE TO DEMOLITION WORK.

D. REFERENCE STRUCTURAL, MECHANICAL, PLUMBING, FIRE PROTECTION, AND ELECTRICAL DRAWINGS FOR ADDITIONAL RENOVATION INFORMATION.

E. REFERENCE STRUCTURAL DRAWINGS FOR MODIFICATIONS TO NEW OPENINGS AND NEW STRUCTURAL SUPPORT RESULTING FROM DEMOLITION.

F. AREA 3 IS NOT INCLUDED IN THE SCOPE OF WORK. NO WORK IN THIS AREA.

G. REFERENCE SHEET A1.21 FOR ENLARGED SECOND LEVEL REFLECTED CEILING PLAN.

FLOOR PLAN LEGEND

- NEW DOOR
- NEW WALL
- EXISTING DOOR
- EXISTING WALL
- OUTLINE OF OBJECT ABOVE
- FIRE EXTINGUISHER CABINET
- FE — BRACKET MOUNTED FIRE EXTINGUISHER
- 1 HR FIRE BARRIER / FIRE PARTITION
- EXISTING RATED CONSTRUCTION
- 3 HR FIRE WALL
- EXISTING RATED CONSTRUCTION

KEY PLAN

1 SECOND LEVEL - LOCATION PLAN

SCALE: 1/16" = 1'-0"

Order Plans @ WWW.LDILine.com

GMC
1219 Wayne Street
Columbia, SC 29201
T: 803.786.1235
GMCNETWORK.COM

STATE OF SOUTH CAROLINA — GOODWYN MILLS & CAWOOD, INC. — GREENVILLE, SC — REGISTERED ARCHITECT

STATE OF SOUTH CAROLINA — MARC W. WARREN — COLUMBIA, SC — REGISTERED ARCHITECT — 10.24.19

ISSUE	DATE
BID DOCUMENTS	10.24.19

DRAWN BY: MJW
CHECKED BY: MWW

SECOND LEVEL - LOCATION PLAN

MILLBROOK ELEMENTARY SCHOOL - ADDITION AND RENOVATIONS
255 E PINE LOG RD, AIKEN, SC 29803

GMC # ACOL180004

A1.02

10/29/2019 4:37:20 AM