GENERAL NOTES

A SEE SPECIFICATIONS FOR METAL PAN STAIR. METAL PAN STAIR IS A DELIGATED DESIGN SUBMITTAL. METAL PAN STAIR PROVIDER IS TO PROVIDE SHOP DRAWINGS DETAILING STEEL MEMBER SIZES, SUPPORT REQUIREMENTS, DETAILS, AND OTHER CONDITIONS RELATED TO THE DESIGN OF THE STAIR. SEE SPECIFICATIONS.

B PLAM-3 BASIS-OF-DESIGN IS FORMICA HARDSTOP. SEE SPECIFICATIONS. PLAM-3 IS INSTALLED OF GYPSUM WALLBOARD. ALL JOINTS, END CONDITIONS (END OF WALL, TOP OF PANEL, BOTTOM OF PANEL), AND CORNERS UTILIZE MANUFACTURER'S STANDARD TRIM PIECES. PROVIDE BRUSHED ALUMINUM FINISH.

C GLASS GUARDRAIL SYSTEM BASIS-OF-DESIGN IS C.R. LAURENCE TAPER-LOC DRY GLAZED RAILING SYSTEM W/ CONTINUOUS BASE RAIL ANCHORED TO STEEL PLATE, WELDED TO STEEL TUBE STRINGER. FOR HANDRAIL TO BE CONTINUOUS, GLASS PLANE MUST ALIGN WITH THE PLANE OF THE PLAM-3 WALL, IN PLAN. THIS ALIGNMENT REQUIRES A CONTINUOUS STEEL PLATE WELDED TO THE STRINGER TO BRING THE RAILING SYSTEM INTO ALIGNMENT.

D STAIR HANDRAIL IS A BRUSHED STAINLESS STEEL CUSTOM HANDRAIL, CONTINUOUS FROM THE PLAM-3 WALL TO THE GLASS RAILING SYSTEM. WHERE DISTANCE FROM WALL VARIES, PROVIDE EXPOSED BLOCKING FOR MOUNTING. EXPOSED BLOCKING SHALL BE 3-INCH DIAM. PAINT GRADE POPLAR, PAINTED TO MATCH WALL, W/ CONCEALED FASTENERS.

E PROVIDE VINYL TREADS AND RISERS, TYPICAL. PROVIDE MATCHING VINYL LANDING.

FLOOR PLAN LEGEND

- NEW DOOR
- NEW WALL
- EXISTING DOOR
- EXISTING WALL
- LINE OF OBJECT ABOVE
- FEC — FIRE EXTINGUISHER CABINET
- FE — BRACKET MOUNTED FIRE EXTINGUISHER
- 1 HR FIRE BARRIER / FIRE PARTITION
- EXISTING RATED CONSTRUCTION
- 3 HR FIRE WALL
- EXISTING RATED CONSTRUCTION

FLOOR PLAN KEYNOTE LEGEND

Key Value	Keynote Text
A9	PREP AREA WHERE WALL WAS REMOVED TO RECEIVE NEW FLOORING, TYPICAL. PROVIDE FLUSH FINISHED SURFACE TO MEET ALL SPECIFICATION REQUIREMENTS FOR NEW FLOORING TO BE INSTALLED IN THIS LOCATION.
A28	NEW TEACHER DESK AND STORAGE, TYPICAL - SEE MILLWORK DRAWINGS.
A30	INSTALL ABUSE RESISTANT GYPSUM BOARD ON 7/8" FURRING CHANNELS OVER EXISTING WALL FACE TO REMAIN AROUND AND OVER OPENING.
A31	NEW TEACHER DESK AND STORAGE. STORAGE CABINET IS INDEPENDENT OF DESK.
A34	4'-0" TALL X 2'-0" WIDE CUSTOM WATER JET CUT ALUMINUM "BOY" FIGURE SIGN MOUNTED TO TILE WALL. POWDER COAT FINISH. ARCHITECT TO PROVIDE DWG FILE WHEN REQUIRED.
A35	4'-0" TALL X 2'-0" WIDE CUSTOM WATER JET CUT ALUMINUM "GIRL" FIGURE SIGN MOUNTED TO TILE WALL. POWDER COAT FINISH. ARCHITECT TO PROVIDE DWG FILE WHEN REQUIRED.

EQUIPMENT KEY NOTE LEGEND

Key Value	Keynote Text
E1	OWNER PROVIDED, OWNER INSTALLED RELOCATED SMARTBOARD
E2	4X4 MARKBOARD - SEE SPECIFICATIONS
E3	4X4 TACKBOARD - SEE SPECIFICATIONS

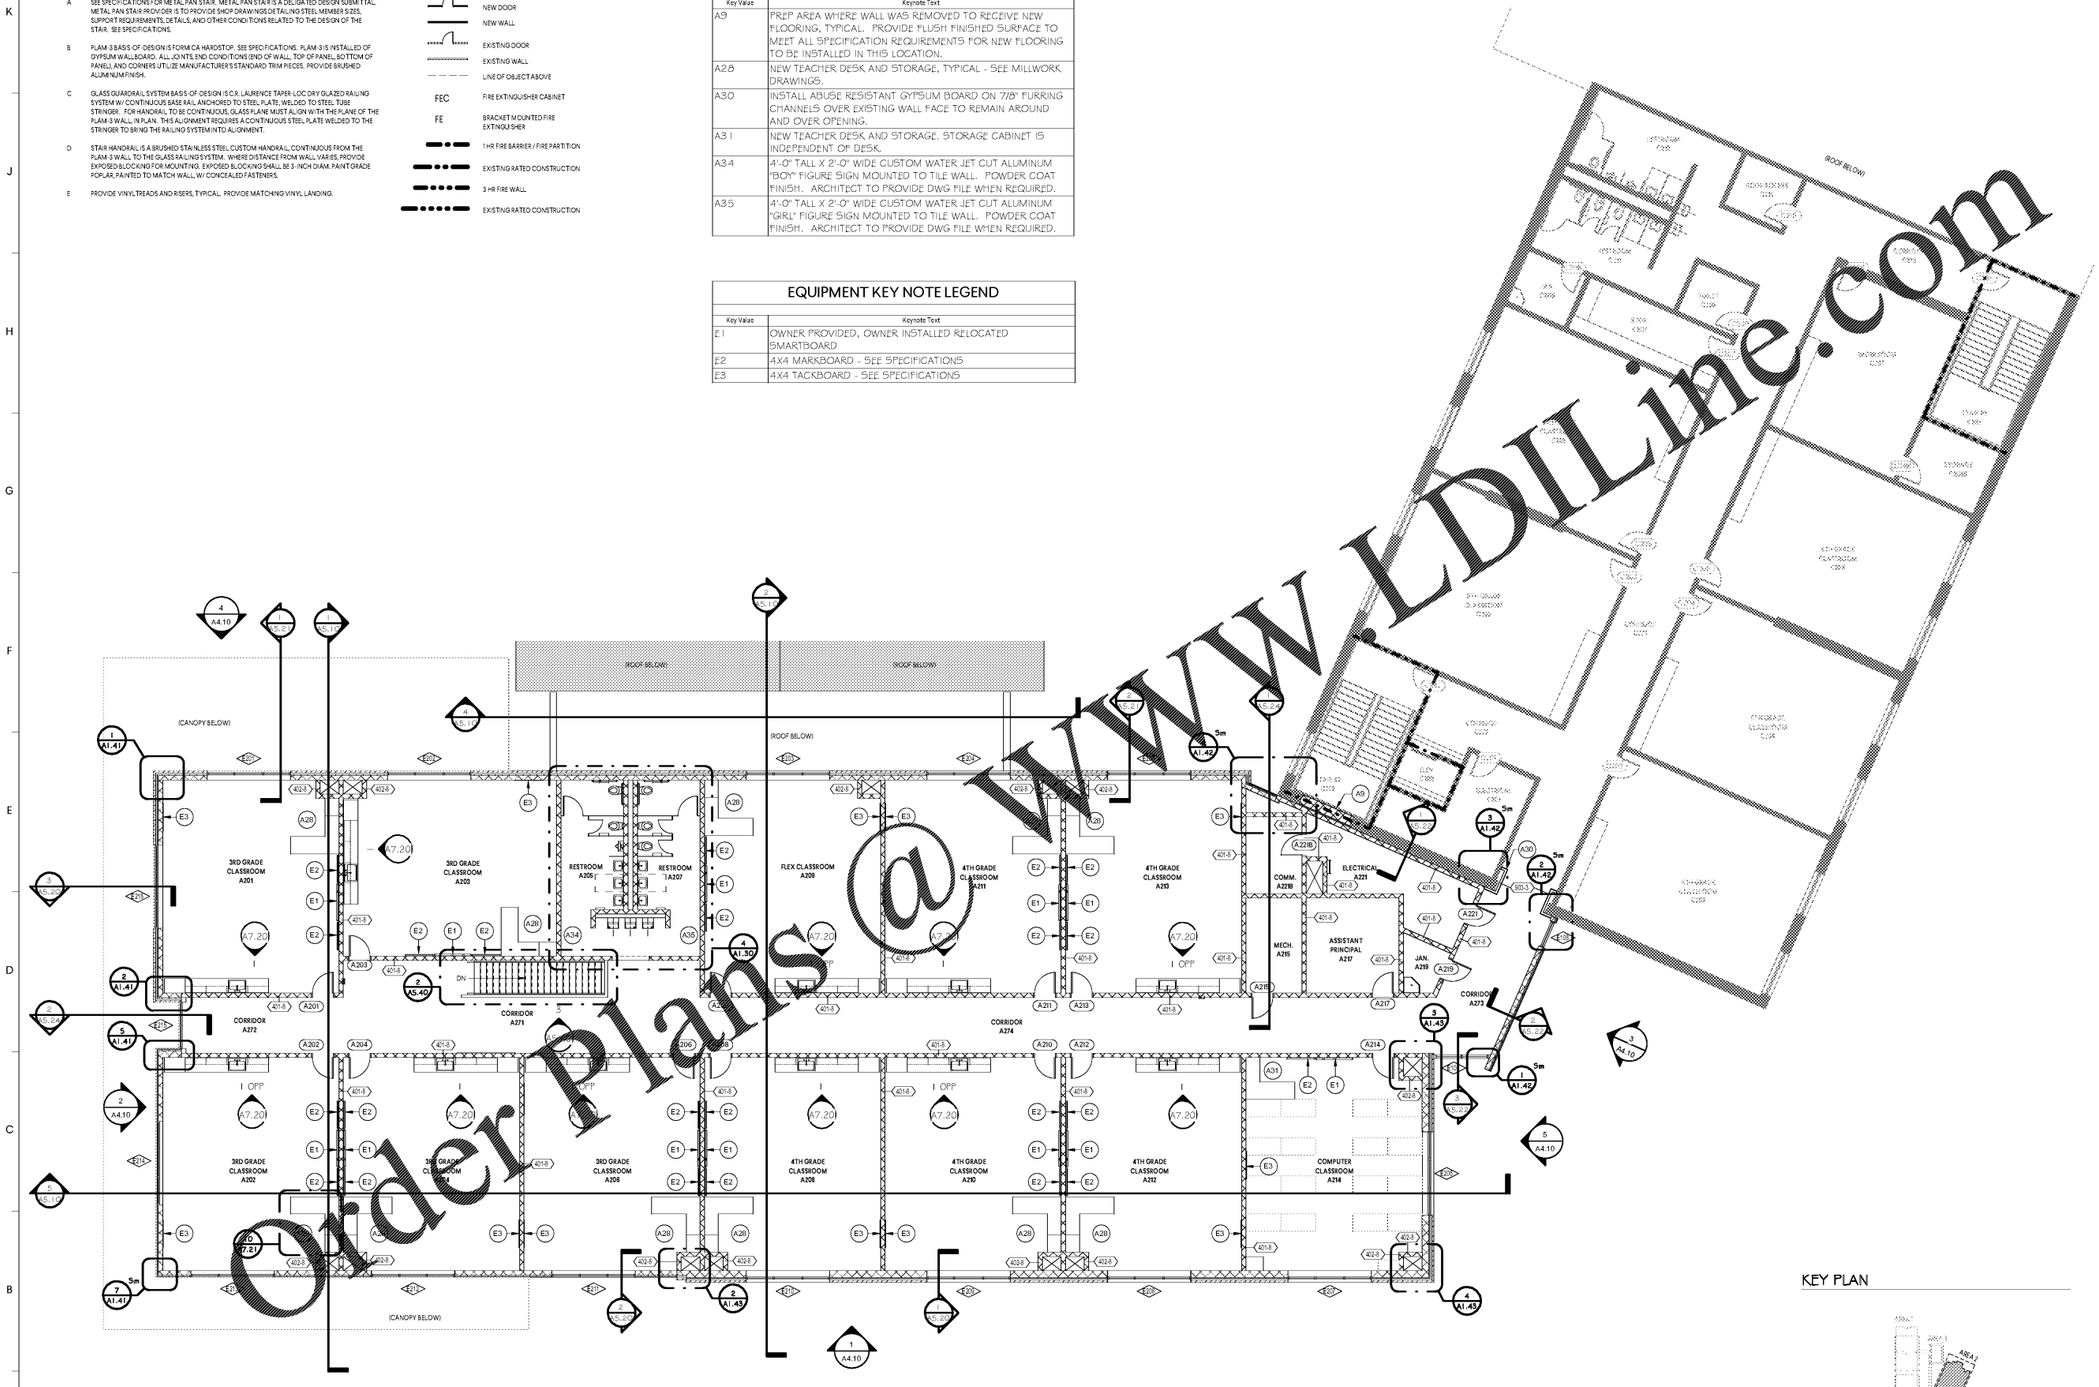

1 SECOND LEVEL - REFERENCE PLAN - CLASSROOM ADDITION
SCALE: 1/8" = 1'-0"

KEY PLAN

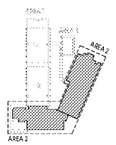

Order Plans @ WWW.LDILine.com

GMC
1219 Wayne Street
Columbia, SC 29201
T: 803.786.1235
GMCNETWORK.COM

STATE OF SOUTH CAROLINA — GOODWYN, MILLS & CAWOOD, INC — GREENVILLE, SC — REGISTERED ARCHITECT — 10.24.19

STATE OF SOUTH CAROLINA — MARC W. WARREN — COLUMBIA, SC — LICENSED ARCHITECT — 10.24.19

ISSUE	DATE
BID DOCUMENTS	10.24.19

DRAWN BY: MJW
CHECKED BY: MWW

MILLBROOK ELEMENTARY SCHOOL - ADDITION AND RENOVATIONS
255 E PINE LOG RD, AIKEN, SC 29803

GMC # ACOL180004

SECOND LEVEL - REFERENCE PLAN - CLASSROOM ADDITION

A1.21

10/29/2019 4:44:51 AM