GENERAL NOTES

A SEE SPECIFICATIONS FOR METAL PAN STAIR. METAL PAN STAIR IS A DELIGATED DESIGN SUBMITTAL. METAL PAN STAIR PROVIDER IS TO PROVIDE SHOP DRAWINGS DETAILING STEEL MEMBER SIZES, SUPPORT REQUIREMENTS, DETAILS, AND OTHER CONDITIONS RELATED TO THE DESIGN OF THE STAIR. SEE SPECIFICATIONS.

B PLAM-3 BASIS-OF-DESIGN IS FORMICA HARDSTOP. SEE SPECIFICATIONS. PLAM-3 IS INSTALLED OF GYPSUM WALLBOARD. ALL JOINTS, END CONDITIONS (END OF WALL, TOP OF PANEL, BOTTOM OF PANEL) AND CORNERS UTILIZE MANUFACTURER'S STANDARD TRIM PIECES. PROVIDE BRUSHED ALUMINUM FINISH.

C GLASS GUARDRAIL SYSTEM BASIS-OF-DESIGN IS C.R. LAURENCE TAPER-LOC DRY GLAZED RAILING SYSTEM W/ CONTINUOUS BASE RAIL, ANCHORED TO STEEL PLATE, WELDED TO STEEL TUBE STRINGER. FOR HANDRAIL TO BE CONTINUOUS, GLASS PLANE MUST ALIGN W/ TH THE PLANE OF THE PLAM-3 WALL, IN PLAN. THIS ALIGNMENT REQUIRES A CONTINUOUS STEEL PLATE WELDED TO THE STRINGER TO BRING THE RAILING SYSTEM INTO ALIGNMENT.

D STAIR HANDRAIL IS A BRUSHED STAINLESS STEEL CUSTOM HANDRAIL, CONTINUOUS FROM THE PLAM-3 WALL TO THE GLASS RAILING SYSTEM. WHERE DISTANCE FROM WALL VARIES, PROVIDE EXPOSED BLOCKING FOR MOUNTING. EXPOSED BLOCKING SHALL BE 3-INCH DIAM. PAINT GRADE POPLAR, PAINTED TO MATCH WALL, W/ CONCEALED FASTENERS.

E PROVIDE VINYL TREADS AND RISERS, TYP.CAL. PROVIDE MATCHING VINYL LANDING.

FLOOR PLAN LEGEND

- NEW DOOR
- NEW WALL
- EXISTING DOOR
- EXISTING WALL
- LINE OF OBJECT ABOVE
- FEC — FIRE EXTINGUISHER CABINET
- FE — BRACKET MOUNTED FIRE EXTINGUISHER
- 1 HR FIRE BARRIER / FIRE PARTITION
- EXISTING RATED CONSTRUCTION
- 3 HR FIRE WALL
- EXISTING RATED CONSTRUCTION

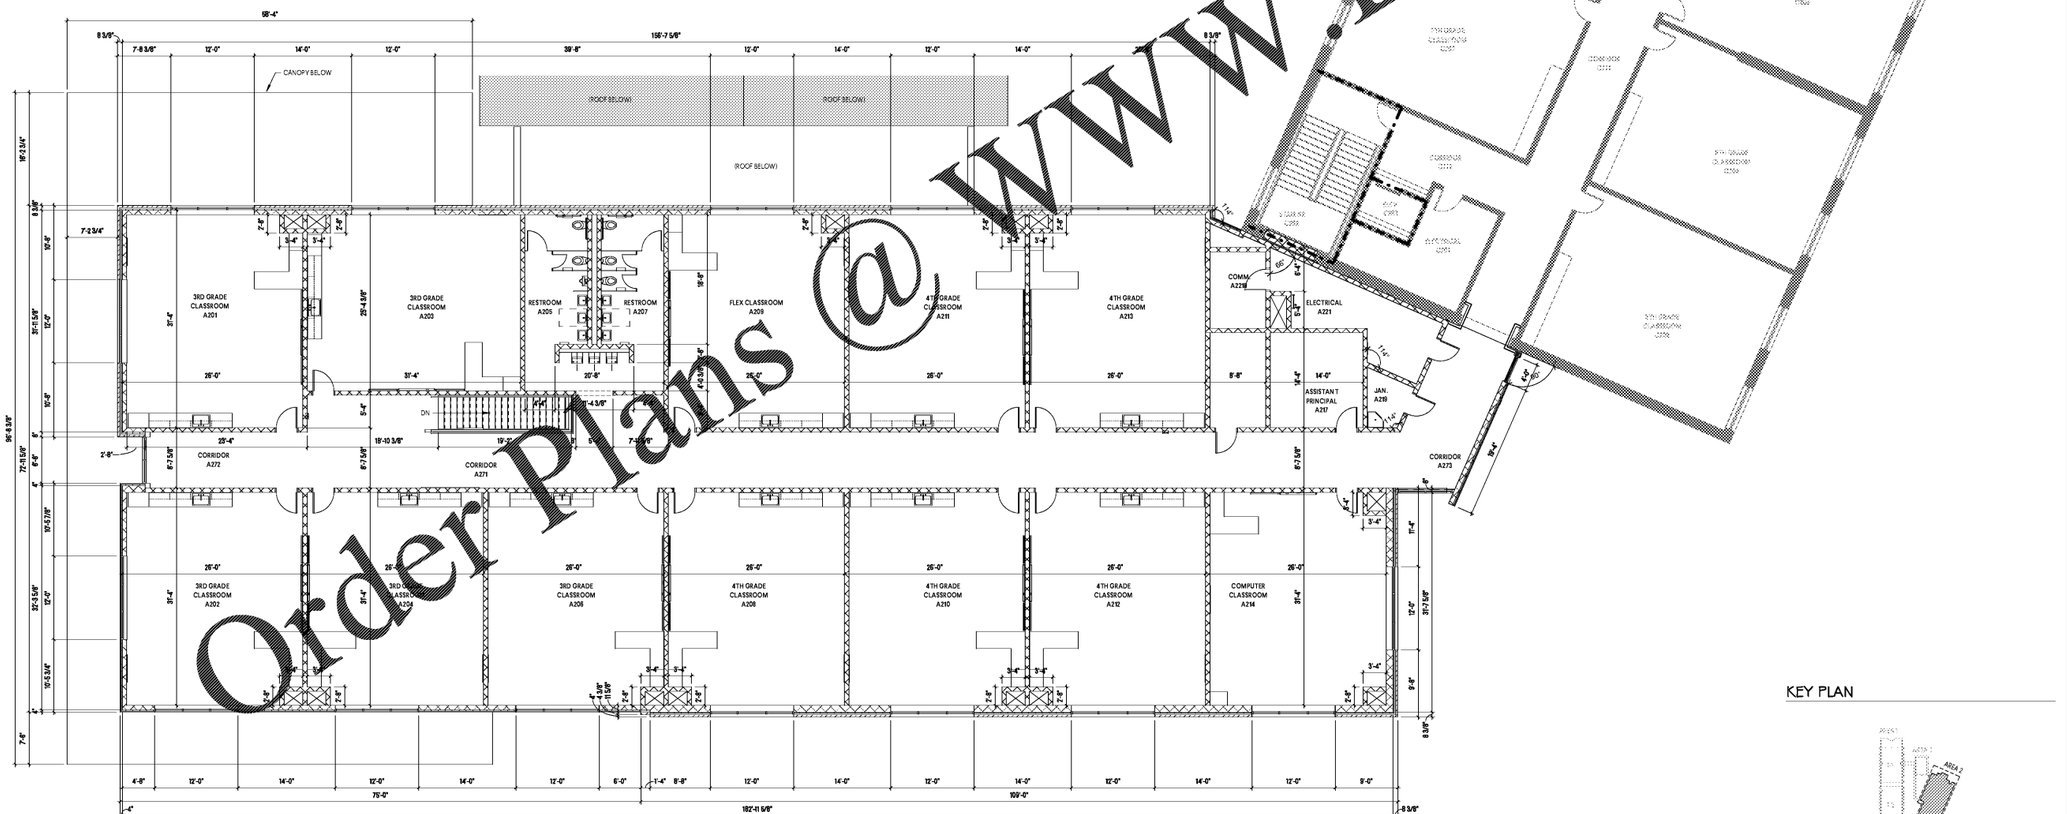

Order Plans @ www.LDLine.com

KEY PLAN

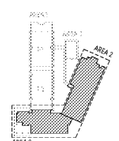

1 **SECOND LEVEL - DIMENSION PLAN - CLASSROOM ADDITION**
SCALE: 1/8" = 1'-0"

10/29/2019 4:46:57 AM

GMC
1219 Wayne Street
Columbia, SC 29201
T: 803.786.1235
GMCNETWORK.COM

STATE OF SOUTH CAROLINA — GOODWYN, MILLS & CAWOOD, INC. — GREENVILLE, SC — REGISTERED ARCHITECT

STATE OF SOUTH CAROLINA — MARGIN W. WARREN — COLUMBIA, SC — REGISTERED ARCHITECT — 10.24.19

ISSUE	DATE
BID DOCUMENTS	10.24.19

DRAWN BY: MJW
CHECKED BY: MWW

MILLBROOK ELEMENTARY SCHOOL - ADDITION AND RENOVATIONS
255 E PINE LOG RD, AIKEN, SC 29803

GMC # ACOL180004

SECOND LEVEL - DIMENSION PLAN - CLASSROOM ADDITION

A1.21D