GENERAL NOTES

A. GENERAL CONTRACTOR TO FIELD VERIFY ALL EXISTING CONDITIONS. BRING ALL DISCREPANCIES TO THE ARCHITECTS ATTENTION PRIOR TO PROCEEDING WITH THE WORK.

B. REFER TO ELECTRICAL, MECHANICAL, AND FIRE PROTECTION DRAWINGS FOR LOCATIONS AND QUANTITIES OF LIGHTS, SUPPLY AND RETURN AIR GRILLS, FIRE SPRINKLERS, AND OTHER DEVICES. DEVICES ARE SHOWN ON ARCHITECTURAL DRAWINGS FOR COORDINATION AND REFERENCE ONLY.

C. REFER TO ELECTRICAL AND MECHANICAL DRAWINGS FOR DEMOLITION OF EXISTING DEVICES AND FIXTURES.

D. ALL EXISTING LIGHT FIXTURES, MECHANICAL GRILLS, AND ALL OTHER DEVICES ARE TO REMAIN, U.N.O. PROVIDE TEMPORARY SUPPORT FOR SUCH ITEMS AS REQUIRED.

E. THE CEILING LAYOUT AND CONFIGURATION OF DEVICES SHOWN IN THIS RCP IS FOR REFERENCE ONLY, AND MUST BE FIELD VERIFIED. ALL DEVICES SHOULD BE LOCATED IN THEIR EXISTING LOCATIONS, U.N.O. FOR EXISTING CONDITIONS TO REMAIN, THE CONFIGURATIONS IN THE FIELD WILL SUPERSEDE THOSE SHOWN ON THIS PLAN.

F. THE PROJECT IS SEISMIC DESIGN CATEGORY C, AS REFERENCED ON SHEET G1.1. **ALL CEILING SYSTEMS AND SUSPENDED FIXTURES MUST MEET ALL REQUIREMENTS AS MANDATED UNDER SEISMIC DESIGN CATEGORY C.**

G. **UL 419, 1-HOUR HORIZONTAL ASSEMBLY ABOVE ENTIRE CORRIDOR B171 CEILING, PER IBC SECTION 708.4. RATED CEILING CONSISTS OF 5/8" STRUCTURAL STUDS. THIS SYSTEM IS A DELIGATED DESIGN SUBMITTAL. FRAMING TO BE DESIGNED AND SUBMITTED BY GENERAL CONTRACTOR'S DIVISION 5 LIGHT GAUGE FRAMING SUBCONTRACTOR. SEE STRUCTURAL SPECIFICATIONS.**

H. THE GENERAL CONTRACTOR IS RESPONSIBLE FOR MAINTAINING THE INTEGRITY OF ALL FIRE RATED CONSTRUCTION SCHEDULED TO REMAIN.

RCP LEGEND

- EXISTING DOOR
- EXISTING WALL
- LINE OF OBJECT ABOVE
- 2X2 ACT CEILING
- 10'-0 AFF — CEILING HEIGHT
- 1-HOUR RATED CEILING ASSEMBLY ABOVE ACT CEILING @ 11' 5 3/8" AFF. UL 419 HORIZONTAL ASSEMBLY.
- GWB CEILING
- LWC-1
- 2X4 LIGHT FIXTURE
- 1X4 SUSPENDED LIGHT FIXTURE
- RETURN AIR GRILL
- SUPPLY AIR GRILL
- EXIT SIGN, SEE ELECTRICAL
- 1 HR FIRE BARRIER / FIRE PARTITION
- EXISTING RATED CONSTRUCTION
- 3 HR FIRE WALL
- EXISTING RATED CONSTRUCTION

RCP KEYNOTE LEGEND

Key Value	Keynote Text
C15	CEILINGS NOT SHOWN IN AREA 2 ARE EXISTING TO REMAIN, TYPICAL.
C24	2-INCH SEISMIC EXPANSION JOINT.

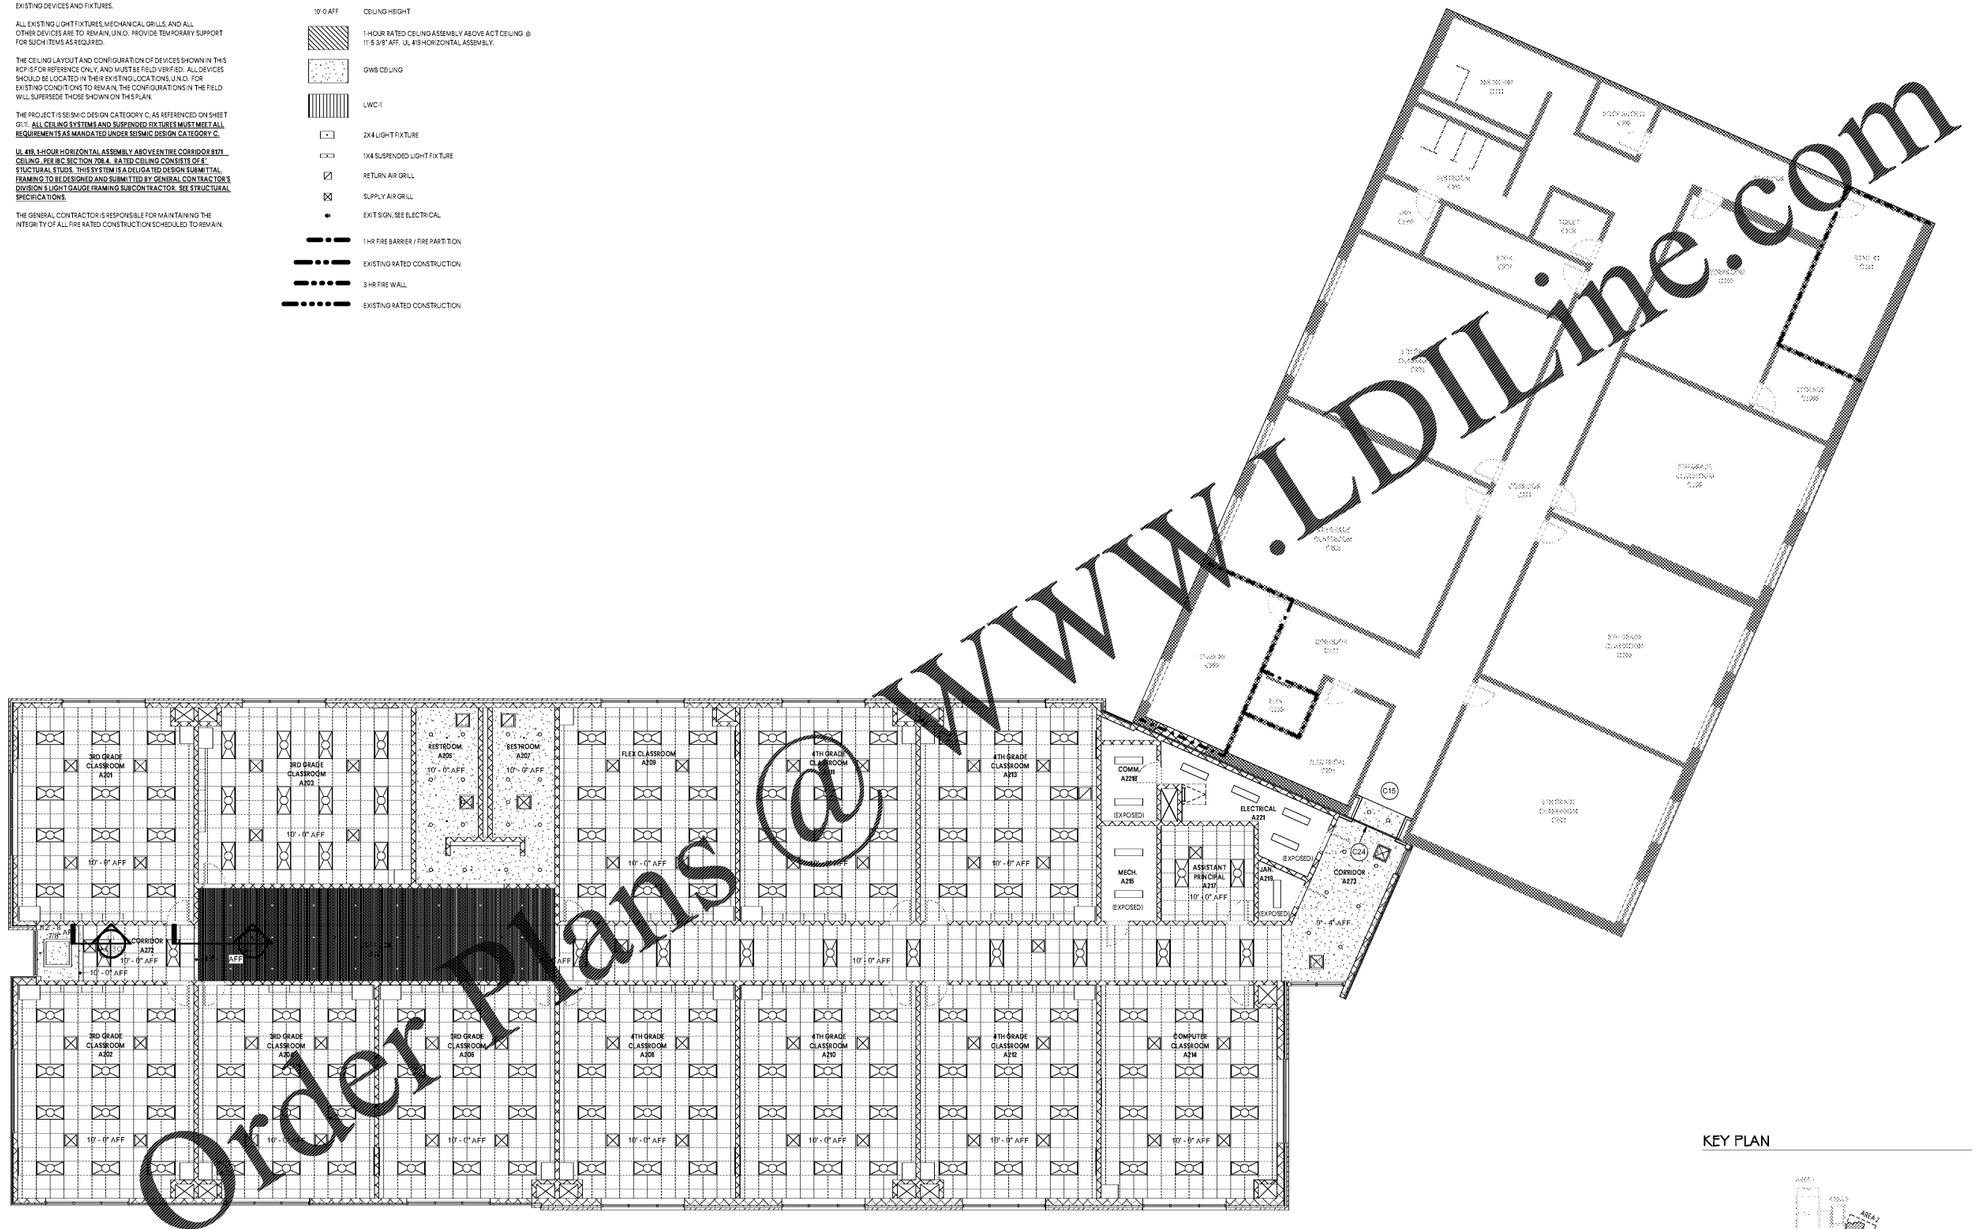

Order Plans @ WWW.LDLine.com

KEY PLAN

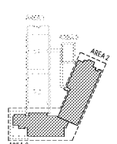

1 SECOND LEVEL - RCP - CLASSROOM ADDITION

SCALE: 1/8" = 1'-0"

GMC
1219 Wayne Street
Columbia, SC 29201
T: 803.766.1235
GMCNETWORK.COM

STATE OF SOUTH CAROLINA — GOODWYN, MILLS & CAWOOD, INC. GREENVILLE, SC — REGISTERED ARCHITECT
STATE OF SOUTH CAROLINA — MARGIN W. WARREN — COLUMBIA, SC — REGISTERED ARCHITECT
10.24.19

ISSUE	DATE
BID DOCUMENTS	10.24.19

DRAWN BY: MJW
CHECKED BY: MWW

MILLBROOK ELEMENTARY SCHOOL - ADDITION AND RENOVATIONS
255 E PINE LOG RD, AIKEN, SC 29803

GMC # ACOL180004

SECOND LEVEL - RCP - CLASSROOM ADDITION

A2.21

10/29/2019 5:03:52 AM