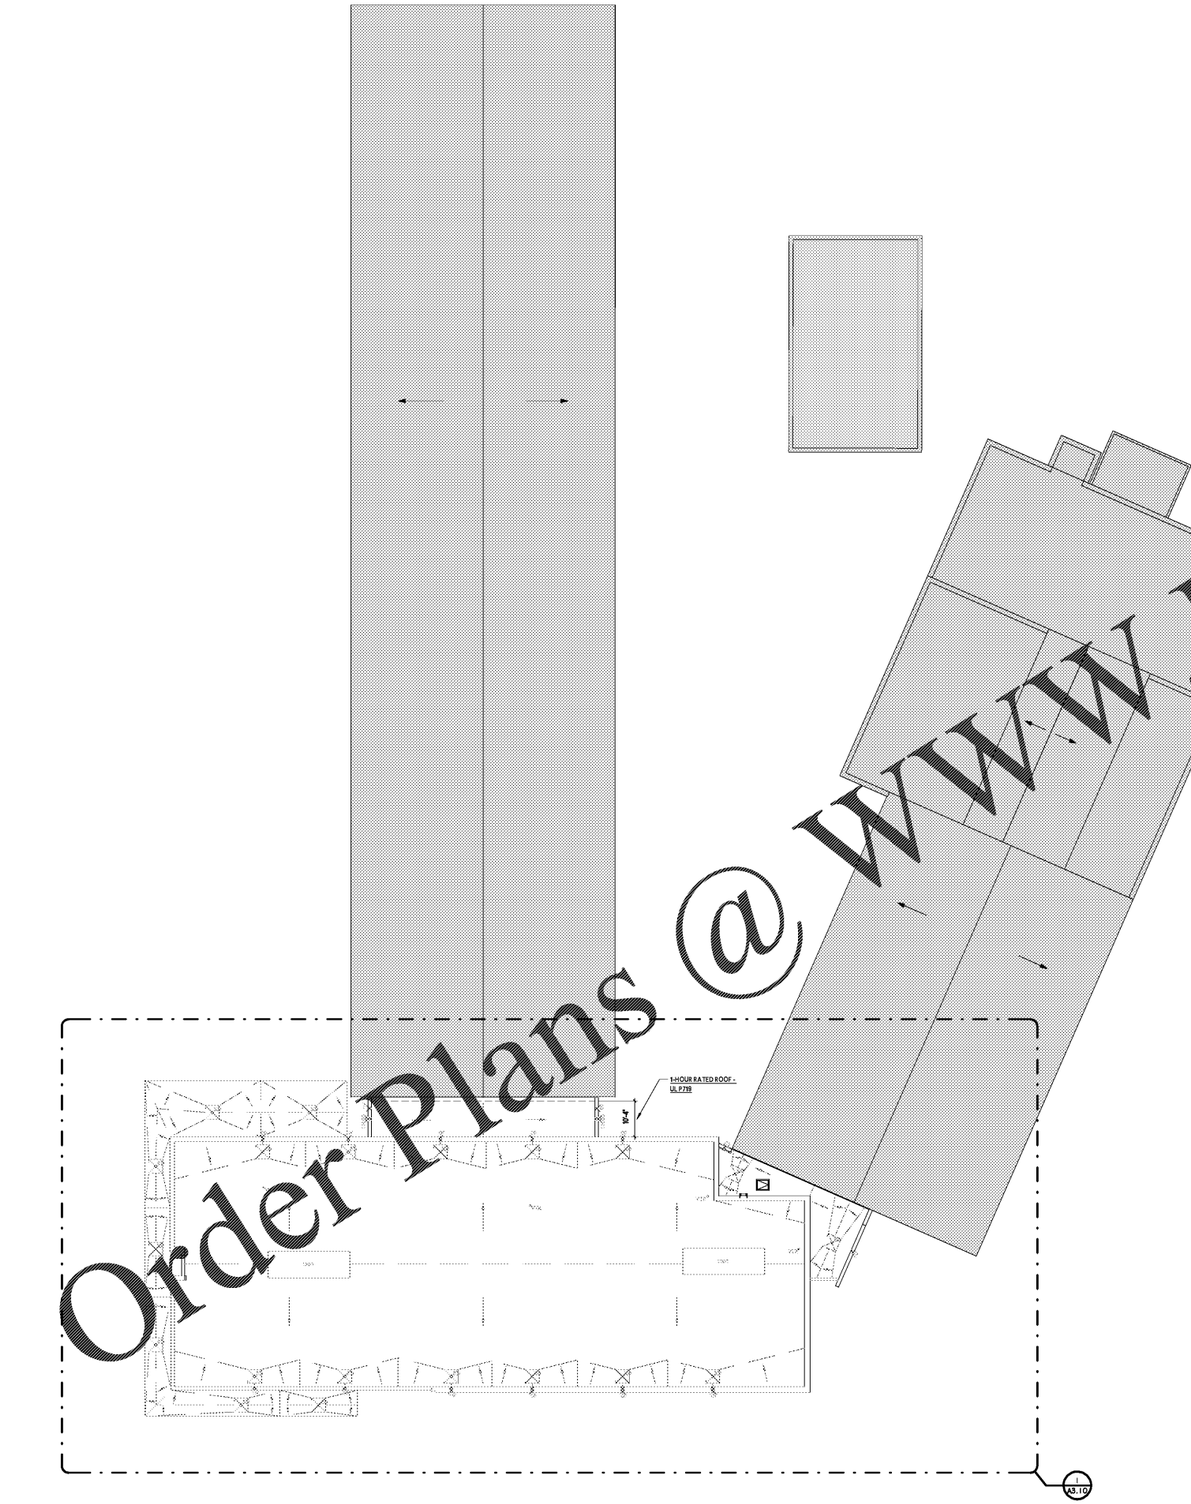

GENERAL NOTES

A FIELD VERIFY ALL DIMENSIONS AND CONDITIONS. GENERAL CONTRACTOR TO BRING ANY DISCREPANCIES TO THE ARCHITECT'S ATTENTION IMMEDIATELY, PRIOR TO PROCEEDING WITH WORK.

B GENERAL CONTRACTOR TO PROTECT ALL EXISTING WORK TO REMAIN THROUGHOUT CONSTRUCTION.

C EXISTING ROOF SURFACES TO REMAIN SHALL RECEIVE NO WORK, U.N.O.

D SEE CIVIL DRAWINGS FOR STORM WATER CONTINUITY.

E PROVIDE CONCRETE SPLASHBLOCKS AT DOWNSPOUTS THAT DISCHARGE AT GRADE.

F REFERENCE MECHANICAL, ELECTRICAL, AND PLUMBING DRAWINGS FOR ROOF TOP EQUIPMENT, ROOF PENETRATIONS, AND TYPICAL PENTRATION DETAILS.

G SEE STRUCTURAL DRAWINGS FOR DETAILED STRUCTURAL INFORMATION.

H BUILT UP CRICKETS FORMED W/ TAPERED ROOF INSULATION SET TO SLOPE @ 1/2" PER FOOT AWAY FROM THE PARAPET WALL.

I 4-PLY BUILT UP ROOF SYSTEM SLOPED AT 1/4" PER FOOT IN DIRECTION INDICATED.

J SEE SHEETS A5.00 AND A5.01 FOR ROOF ACCESSORY INFORMATION AND DETAILS.

K 1-HOUR RATED ROOF ASSEMBLY AT T-STOP CONNECTOR TO AREA 1 -

EXISTING ROOF SYSTEM TO REMAIN

Order Plans @ WWW.LDILine.com

1 **ROOF PLAN - LOCATION PLAN**
SCALE: 1/16" = 1'-0"

GMC
1219 Wayne Street
Columbia, SC 29201
T 803.766.1235
GMCNETWORK.COM

STATE OF SOUTH CAROLINA
GOODWYN, MILLS & CAWOOD, INC
GREENVILLE, SC
REGISTERED ARCHITECT

STATE OF SOUTH CAROLINA
MARC W. WARREN
COLUMBIA, SC
REGISTERED ARCHITECT
10.24.19

ISSUE | DATE
BID DOCUMENTS | 10.24.19

DRAWN BY: MJW
CHECKED BY: MWW

MILLBROOK ELEMENTARY
SCHOOL - ADDITION AND
RENOVATIONS
255 E PINE LOG RD, AIKEN, SC 29803
GMC # ACOL180004

ROOF PLAN - LOCATION PLAN

A3.00

10/29/2019 5:17:58 AM