GENERAL NOTES

A. REFERENCE STRUCTURAL DRAWINGS FOR REINFORCING REQUIREMENTS, STRUCTURAL MEMBER SIZING, AND OTHER DETAILED STRUCTURAL INFORMATION.

B. REFERENCE MECHANICAL, ELECTRICAL, PLUMBING AND FIRE PROTECTION DRAWINGS FOR ADDITIONAL ABOVE CEILING INFORMATION.

C. REFERENCE WALL SECTION AND SECTION DETAIL SHEETS FOR DETAILED SECTION INFORMATION.

D. REFERENCE SHEETS A3.10 AND A3.20 FOR ADDITIONAL ROOF DETAILS.

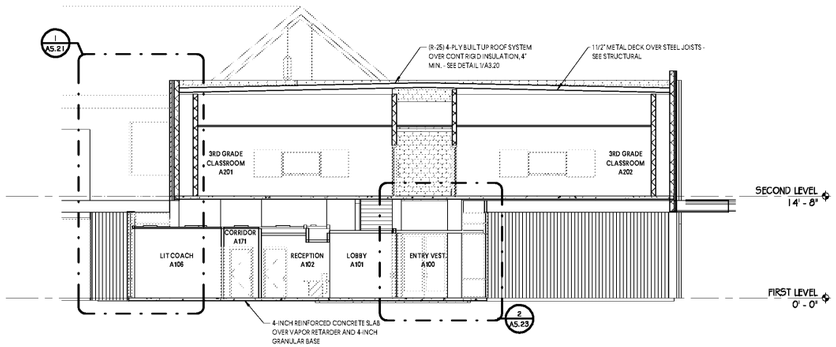

1 BUILDING SECTION
SCALE: 1/8" = 1'-0"

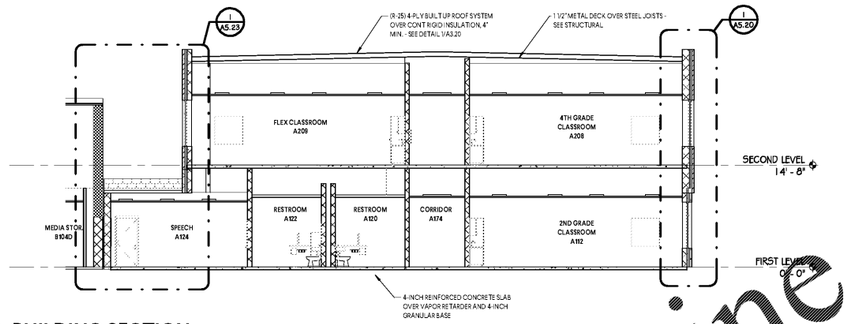

2 BUILDING SECTION
SCALE: 1/8" = 1'-0"

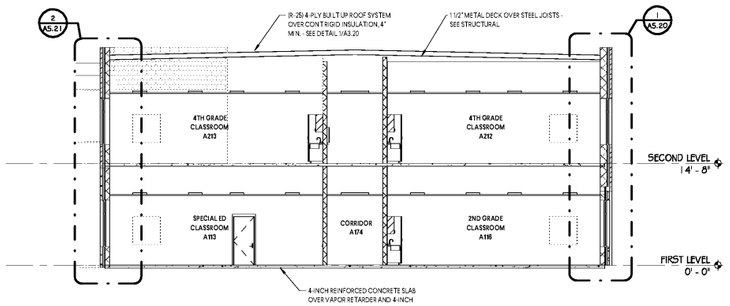

3 BUILDING SECTION
SCALE: 1/8" = 1'-0"

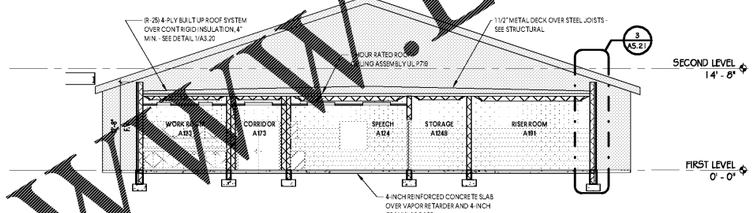

4 BUILDING SECTION
SCALE: 1/8" = 1'-0"

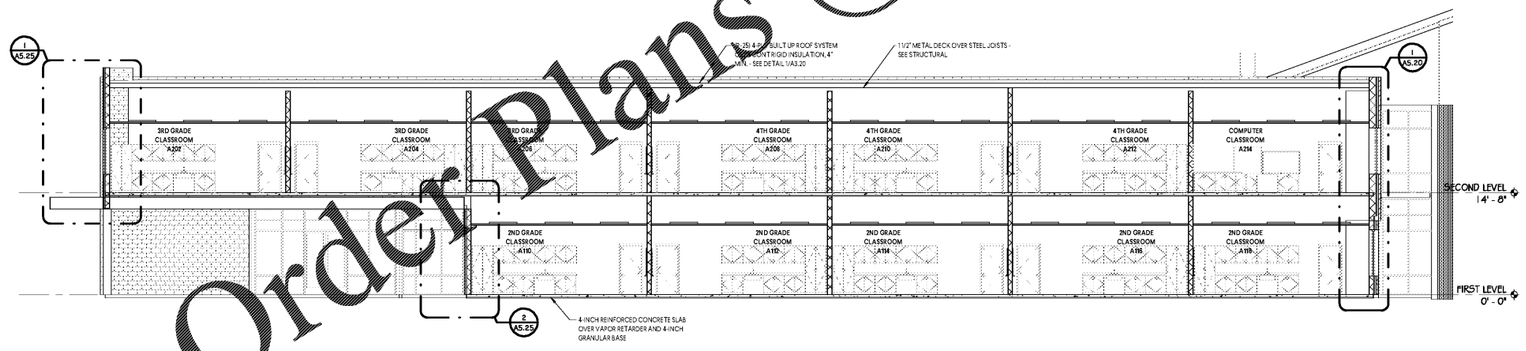

5 BUILDING SECTION
SCALE: 1/8" = 1'-0"

Order Plans @ WWW.LDILine.com

GMC
1219 Wayne Street
Columbia, SC 29201
T 803.766.1235
GMCNETWORK.COM

STATE OF SOUTH CAROLINA
GOODWYN MILLS & CAWOOD, INC
GREENVILLE, SC
REGISTERED ARCHITECT

STATE OF SOUTH CAROLINA
MARC W. MAGNER
COLUMBIA, SC
REGISTERED ARCHITECT
10.24.19

ISSUE	DATE
BID DOCUMENTS	10.24.19

DRAWN BY: MJW
CHECKED BY: MWW

MILLBROOK ELEMENTARY
SCHOOL - ADDITION AND RENOVATIONS
255 E PINE LOG RD, AIKEN, SC 29803
GMC # ACOL180004

BUILDING SECTIONS

A5.10

10/29/2019 5:21:50 AM