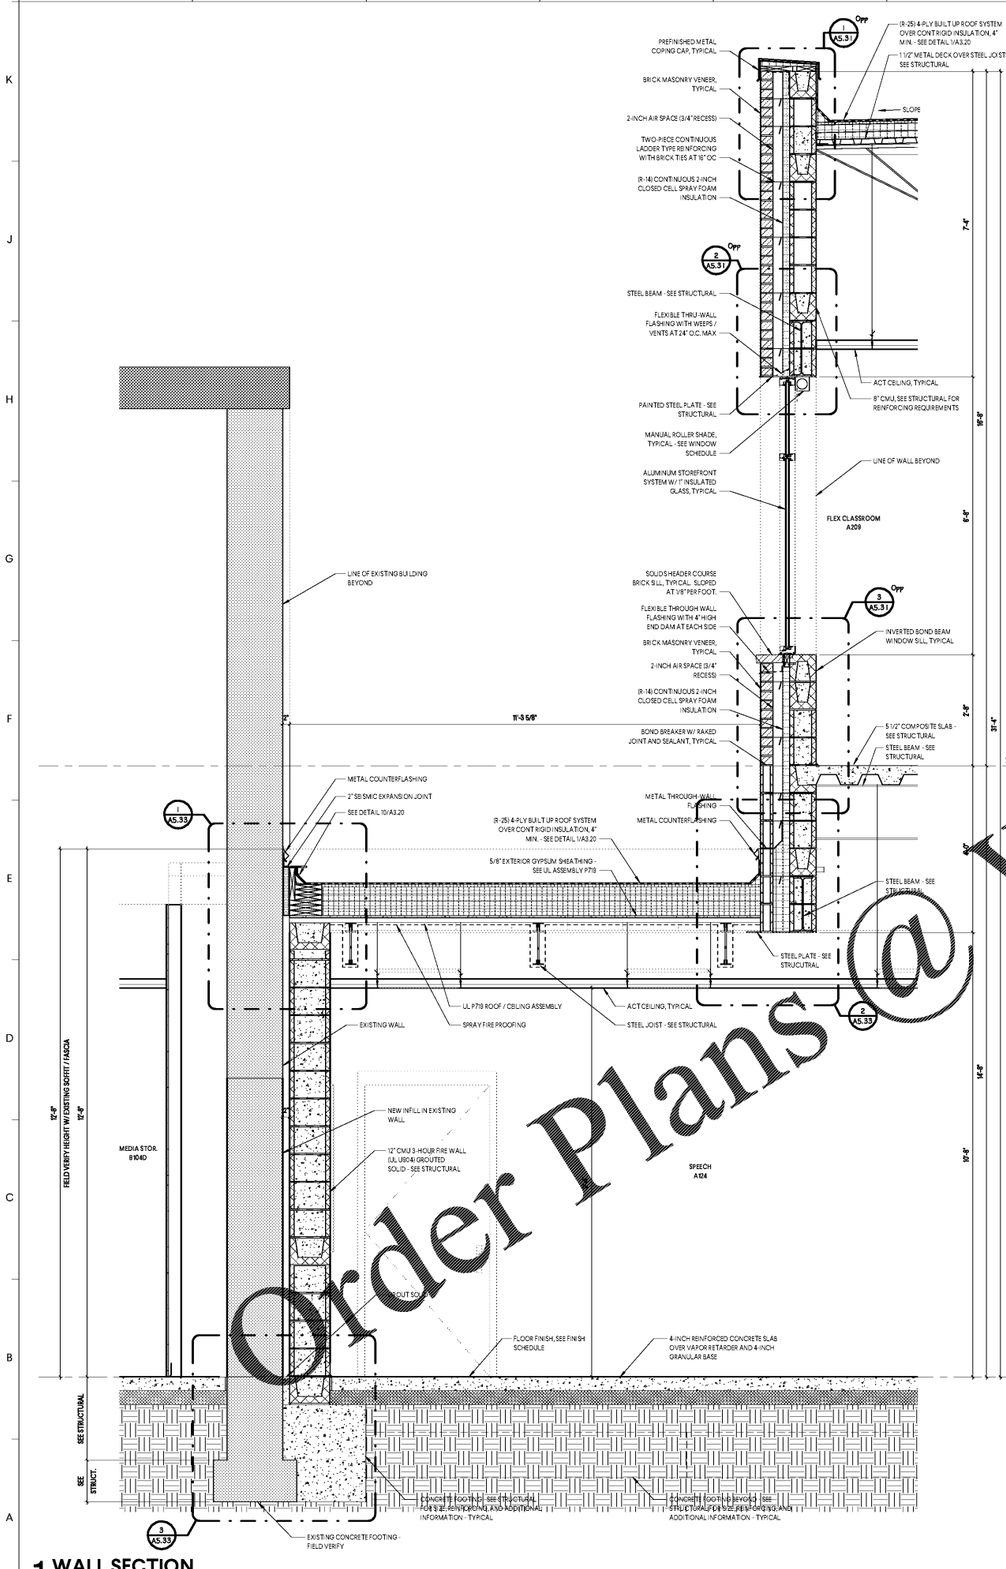

1 WALL SECTION

SCALE: 3/4" = 1'-0"

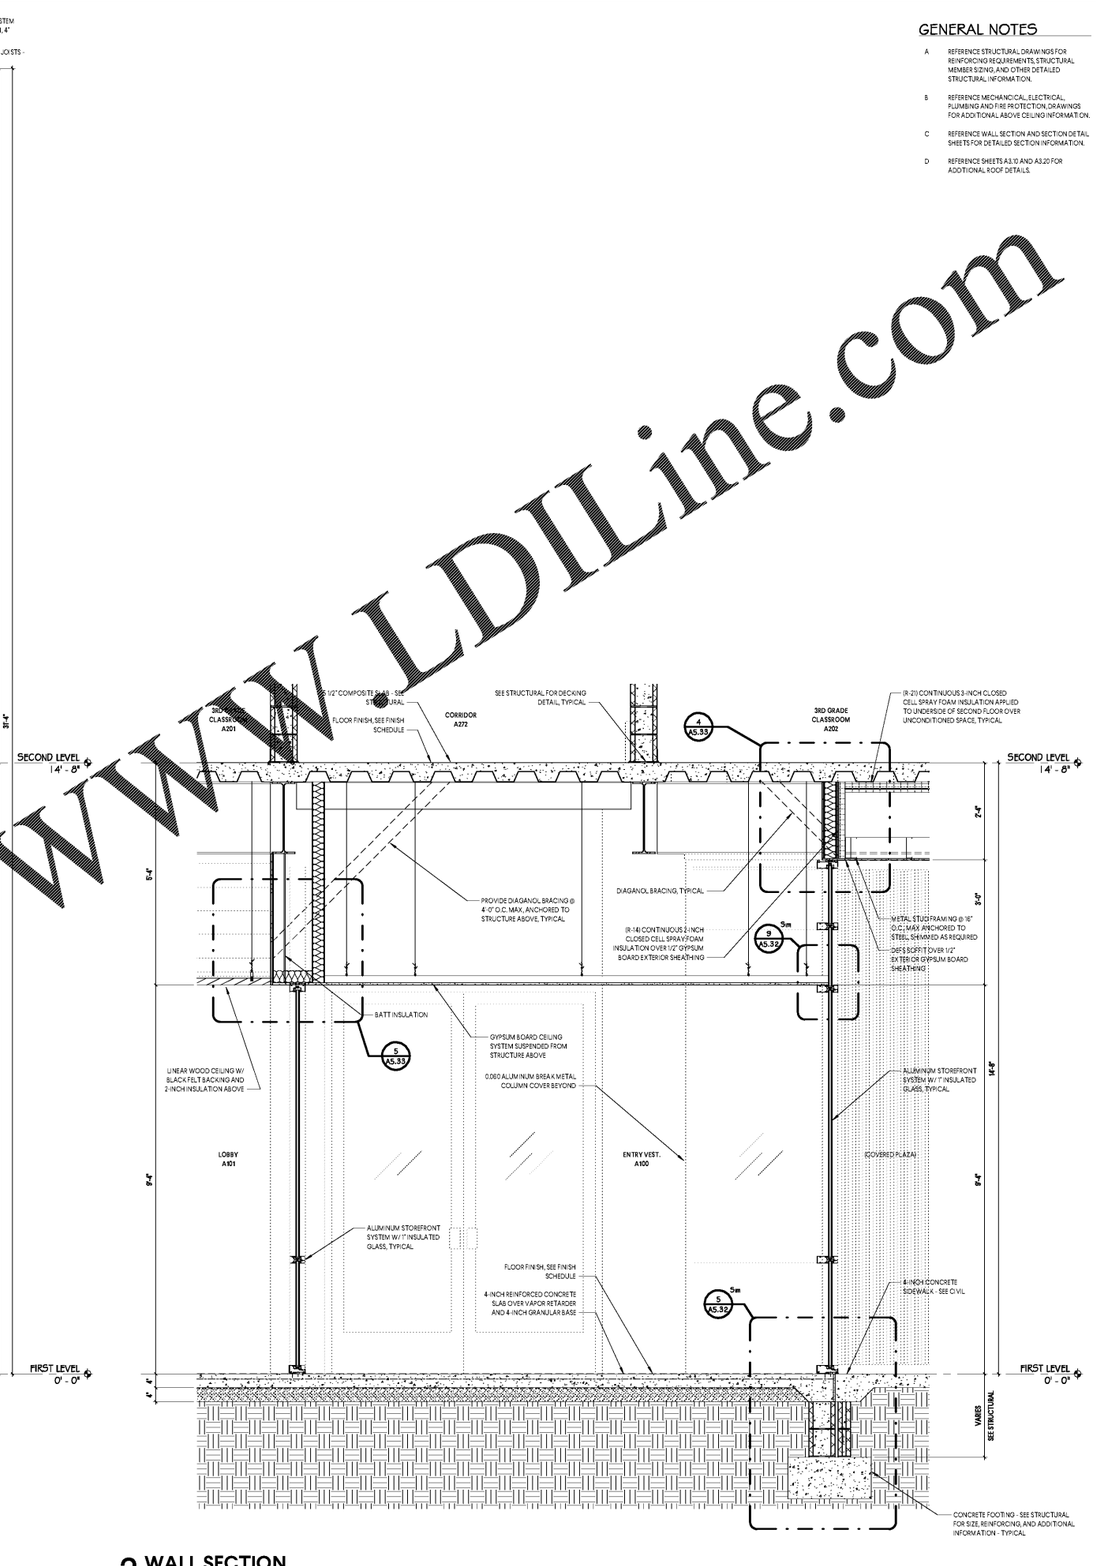

2 WALL SECTION

SCALE: 3/4" = 1'-0"

GENERAL NOTES

A REFERENCE STRUCTURAL DRAWINGS FOR REINFORCING REQUIREMENTS, STRUCTURAL MEMBER SIZING, AND OTHER DETAILED STRUCTURAL INFORMATION.

B REFERENCE MECHANICAL, ELECTRICAL, PLUMBING AND FIRE PROTECTION, DRAWINGS FOR ADDITIONAL ABOVE CEILING INFORMATION.

C REFERENCE WALL SECTION AND SECTION DETAIL SHEETS FOR DETAILED SECTION INFORMATION.

D REFERENCE SHEETS A3.10 AND A3.20 FOR ADDITIONAL ROOF DETAILS.

WWW.LDILine.com
Order Plans@

GMC
1219 Wayne Street
Columbia, SC 29201
T: 803.786.1235
GMCNETWORK.COM

STATE OF SOUTH CAROLINA — GOODWYN, MILLS & CAWOOD, INC. GREENVILLE, SC — REGISTERED ARCHITECT

STATE OF SOUTH CAROLINA — MARC W. WARREN — COLUMBIA, SC — REGISTERED ARCHITECT

10.24.19

ISSUE DATE
BID DOCUMENTS 10.24.19

DRAWN BY: MJW
CHECKED BY: MWW

MILLBROOK ELEMENTARY SCHOOL - ADDITION AND RENOVATIONS
255 E PINE LOG RD, AIKEN, SC 29803

GMC # ACOL180004

WALL SECTIONS

A5.23

10/29/2019 5:24:11 AM