


## 1 ENLARGED ROOF TRANSITION DETAIL
SCALE: 1 1/2" = 1'-0"

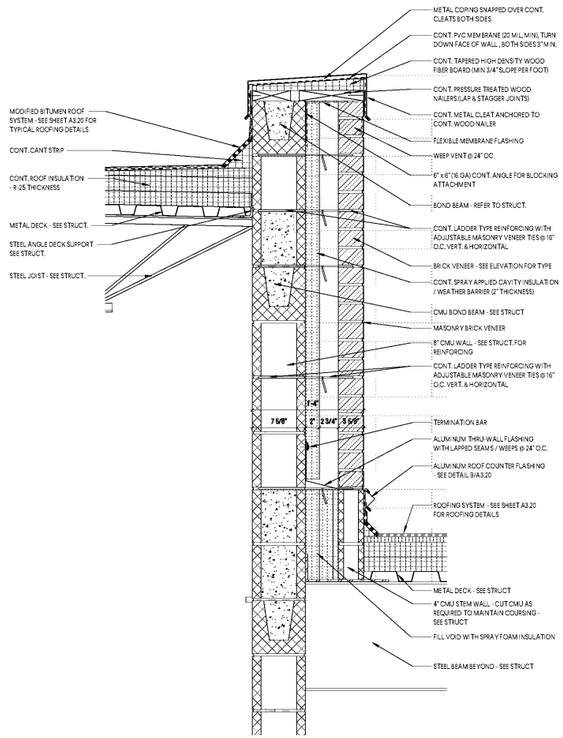


## 2 ENLARGED PARAPET DETAIL
SCALE: 1 1/2" = 1'-0"




## 3 ENLARGED SECTION DETAIL
SCALE: 1 1/2" = 1'-0"

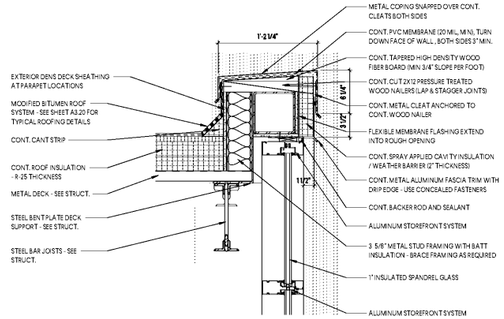


## 4 ENLARGED SILL DETAIL
SCALE: 1 1/2" = 1'-0"

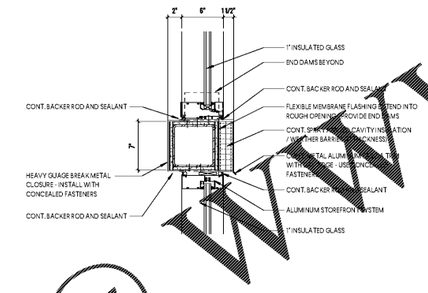


## 5 ENLARGED SILL DETAIL
SCALE: 1 1/2" = 1'-0"

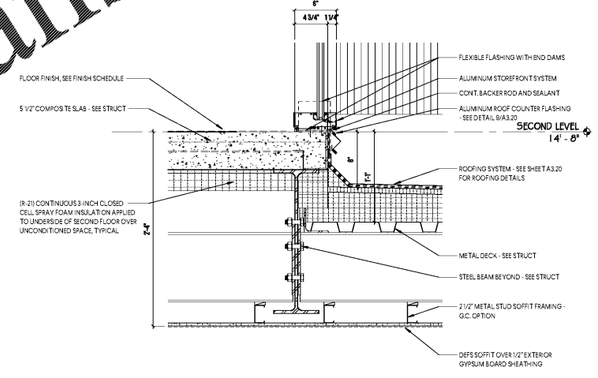


## 6 ENLARGED SECTION DETAIL
SCALE: 1 1/2" = 1'-0"

Order Plans @ WWW.LDILine.com

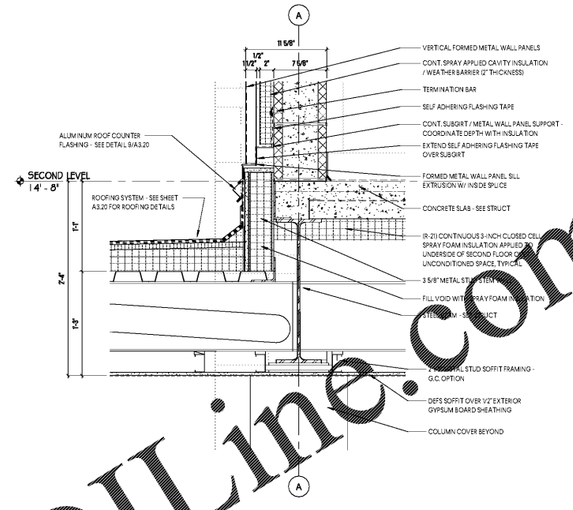GMC
1219 Wayne Street
Columbia, SC 29201
T: 803.766.1235
GMCNETWORK.COM

STATE OF SOUTH CAROLINA — GOODWYN, MILLS & CAWOOD, INC. — GREENVILLE, SC — REGISTERED ARCHITECT

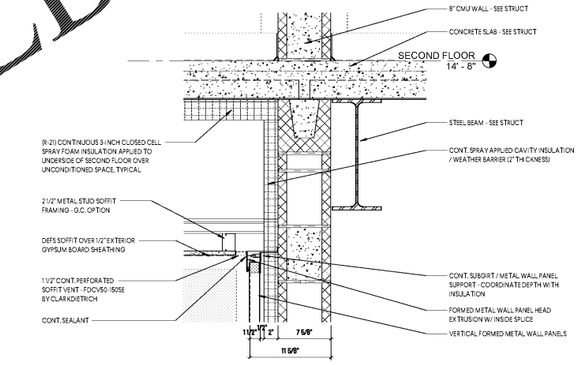STATE OF SOUTH CAROLINA — MARC W. WARREN — COLUMBIA, SC — REGISTERED ARCHITECT
10.24.19

| ISSUE | DATE |
|---|---|
| BID DOCUMENTS | 10.24.19 |

DRAWN BY: MWW
CHECKED BY: MWW

MILLBROOK ELEMENTARY SCHOOL - ADDITION AND RENOVATIONS
255 E PINE LOG RD, AIKEN, SC 29803

GMC # ACOL180004

SECTION DETAILS

A5.34

10/29/2019 5:28:41 AM