FINISH GENERAL NOTES

A REFER TO REFLECTED CEILING PLANS FOR FULL EXTENT OF CEILING WORK, CEILING TYPES, AND CEILING FINISHES.

B CONTRACTOR SHALL NOTIFY ARCHITECT OF ANY EXPOSED SURFACE NOT HAVING A FINISH SPECIFIED PRIOR TO SUBMITTING A BID.

C CONTRACTOR SHALL SUBMIT ALL FINISHES FOR ARCHITECTS APPROVAL PRIOR TO INSTALLATION. INSTALLATION OF FINISHES TO COMPLY W/ MANUFACTURER'S SPECIFICATION REQUIREMENTS.

D REFER TO PLAN NORTH FOR FINISH LOCATIONS AS NOTED IN THE FINISH SCHEDULE.

E WHERE SPECIFIC PRODUCTS ARE INDICATED ITEM DESIGNATION DEMONSTRATES QUALITY AND AESTHETIC APPEARANCE. SEE SPECIFICATIONS FOR APPROVED EQUALS FOR EACH PRODUCT TYPE.

F SEE DOOR SCHEDULE AND SPECIFICATIONS FOR DOOR FINISH SPECIFICATIONS. DOOR FRAME FINISH AS SPECIFIED.

G PROVIDE A FLOORING TRANSITION STRIP AT ALL CHANGES IN FLOORING MATERIALS U.N.O. TRANSITIONS SHALL OCCUR AT CENTER LINE OF DOOR, U.N.O.

H AT ALL EPOXY-1 FLOORING TRANSITIONS PROVIDE CONTROL JOINTS IN NEW CONCRETE SLAB AND A FLUSH TRANSITION TO FLOOR. TRANSITION STIP AT THESE LOCATIONS.

I WHERE MULTIPLE FINISHES ARE INDICATED, REFER TO INTERIOR ELEVATIONS, REFLECTED CEILING PLANS, AND FINISH PLANS FOR LOCATIONS.

J PATCH AND REPAIR ADJACENT FINISHES, AS REQUIRED, DUE TO DEMOLITION WORK.

K NOTES SPECIFIED IN THE FINISH SCHEDULE SUPERSEDE ANY FINISH RELATED GENERAL NOTES.

L **GENERAL CONTRACTOR IS RESPONSIBLE FOR PREPPING ALL NEW AND EXISTING SURFACES AS REQUIRED TO RECEIVE NEW FINISHES PER THE SPECIFICATIONS AND MANUFACTURER'S INSTALLATION REQUIREMENTS.**

M GWB = GYPSUM WALLBOARD

N EPOSED = EPOSED CEILING; NO FINISH

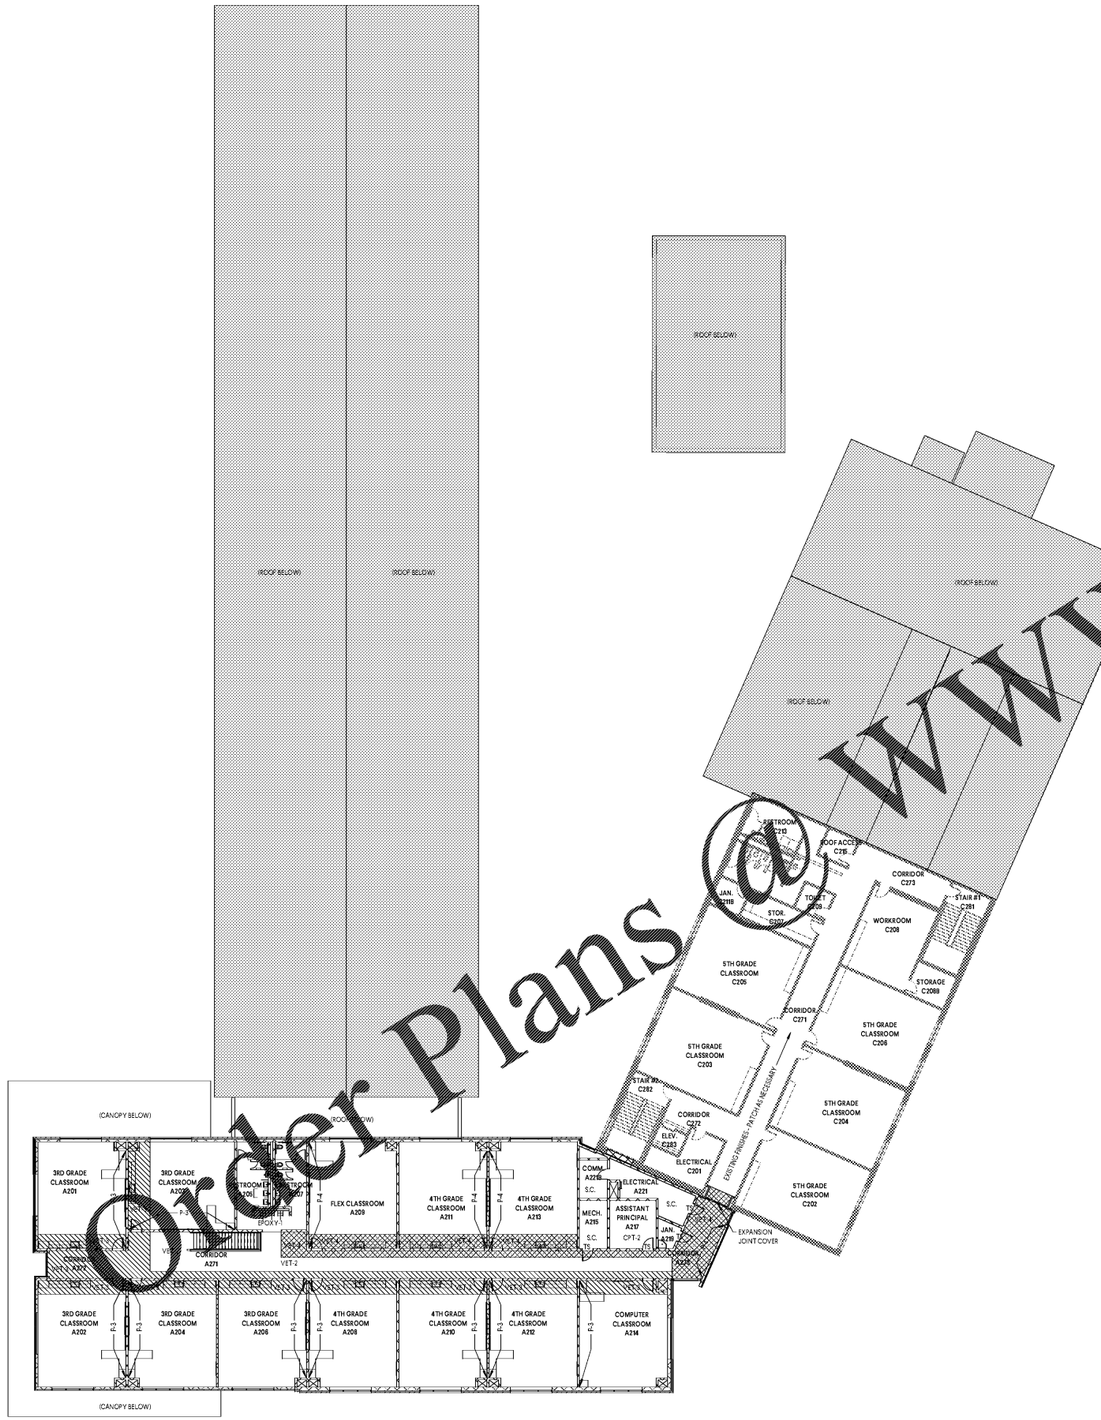

1 **SECOND LEVEL - LOCATION PLAN**
SCALE: 1/16" = 1'-0"

Order Plans @ WWW.LDILine.com

GMC
1219 Wayne Street
Columbia, SC 29201
T 803.766.1235
GMCNETWORK.COM

STATE OF SOUTH CAROLINA
GOODWYN, MILLS & CAWOOD, INC
GREENVILLE, SC
REGISTERED ARCHITECT

STATE OF SOUTH CAROLINA
MARC W. MYERS
COLUMBIA, SC
REGISTERED ARCHITECT
10.24.19

ISSUE	DATE
BID DOCUMENTS	10.24.19

DRAWN BY: MWW
CHECKED BY: MWW

MILLBROOK ELEMENTARY
SCHOOL - ADDITION AND
RENOVATIONS
255 E PINE LOG RD, AIKEN, SC 29803
GMC # ACOL180004

SECOND LEVEL FINISH PLAN

A8.02

10/29/2019 5:44:23 AM