GENERAL NOTES

A THREE DIMENSIONAL VIEWS ARE PROVIDED FOR REFERENCE ONLY. REFER TO ELEVATIONS, SECTIONS, AND DETAILS FOR SPECIFIC INFORMATION.

1 **EXTERIOR PERSPECTIVE**
SCALE:

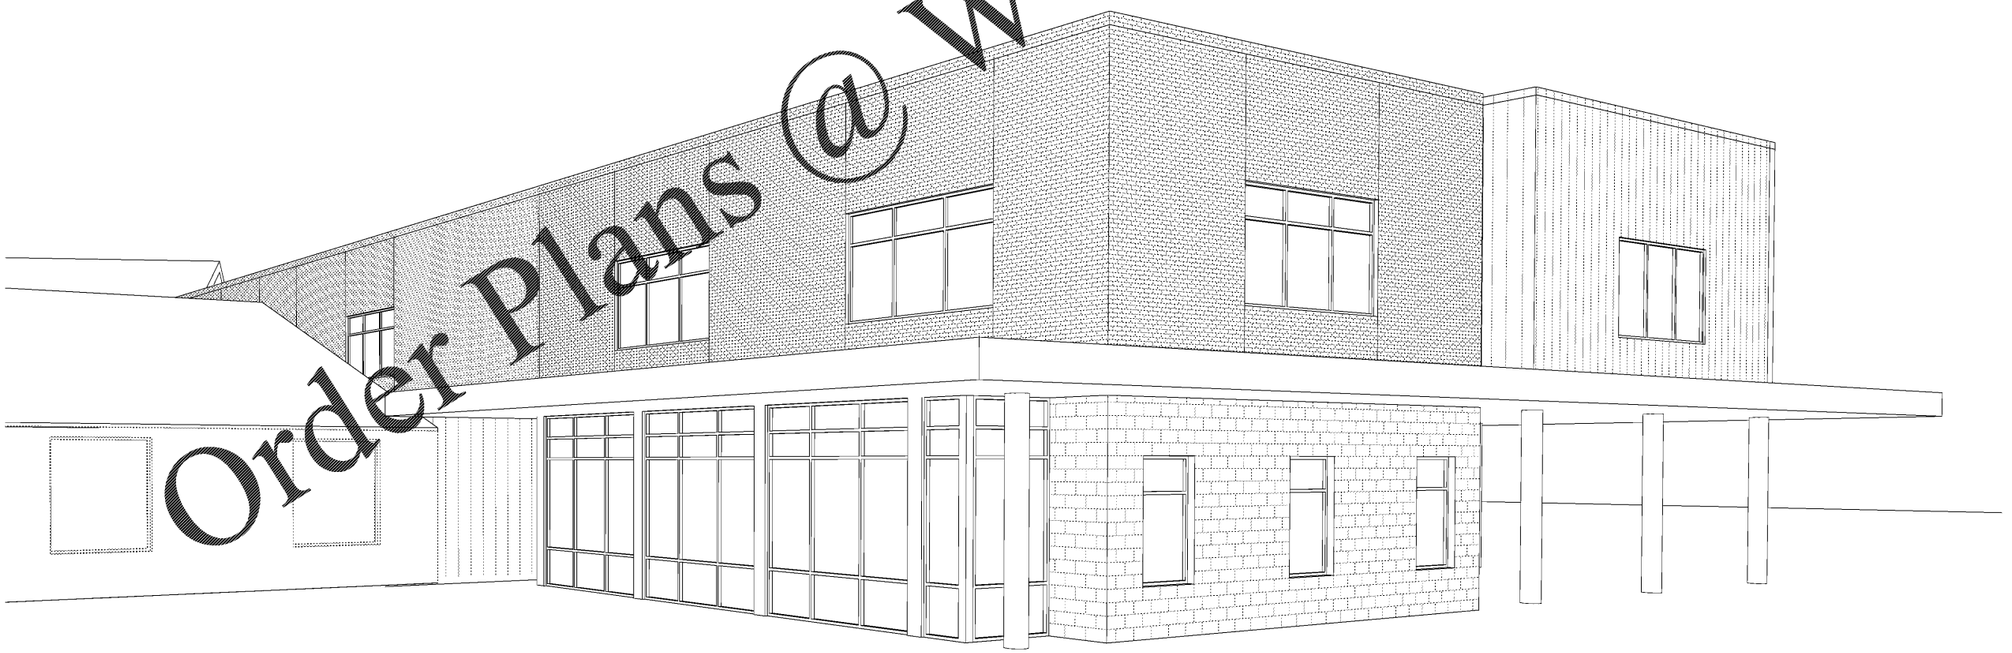

2 **EXTERIOR PERSPECTIVE**
SCALE:

Order Plans @ www.LDLine.com

GMC

1219 Wayne Street
Columbia, SC 29201
T 803.766.1235
GMCNETWORK.COM

STATE OF SOUTH CAROLINA
GOODWYN MILLS & CAWOOD, INC
GREENVILLE, SC
REGISTERED ARCHITECT

STATE OF SOUTH CAROLINA
MARC W. MYHRE
COLUMBIA, SC
REGISTERED ARCHITECT
10.24.19

ISSUE	DATE
BID DOCUMENTS	10.24.19

DRAWN BY: MJW
CHECKED BY: MWW

MILLBROOK ELEMENTARY
SCHOOL - ADDITION AND
RENOVATIONS

255 E PINE LOG RD, AIKEN, SC 29803
GMC # ACOL180004

PERSPECTIVE VIEWS

A9.10

10/29/2019 10:43:38 AM