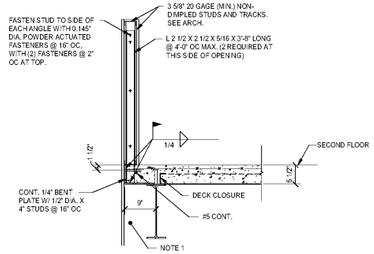

1 SECTION
S3.04 3/4" = 1'-0"

NOTE:
1. SEE THE ARCHITECTURAL DRAWINGS FOR METAL STUD FRAMING NOT SHOWN.

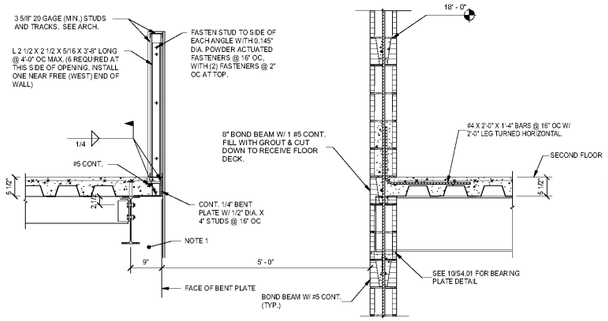

2 SECTION
S3.04 3/4" = 1'-0"

NOTE:
1. SEE THE ARCHITECTURAL DRAWINGS FOR METAL STUD FRAMING NOT SHOWN.

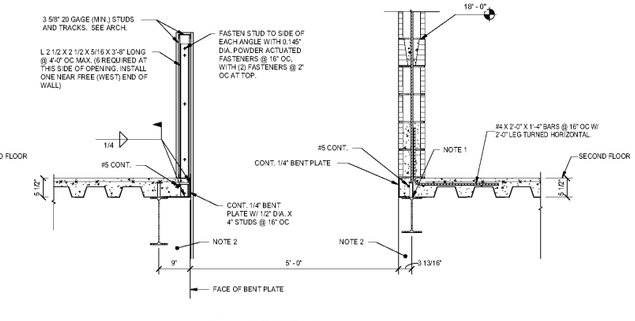

3 SECTION
S3.04 3/4" = 1'-0"

NOTE:
1. WHERE "NOTE 1" IS INDICATED, FIELD WELD VERTICAL MASONRY REINFORCING TO TOP OF BEAM. ALL REINFORCING WHICH IS WELDED SHALL BE ASTM A706 WELDABLE REINFORCING.
2. SEE THE ARCHITECTURAL DRAWINGS FOR METAL STUD FRAMING NOT SHOWN.

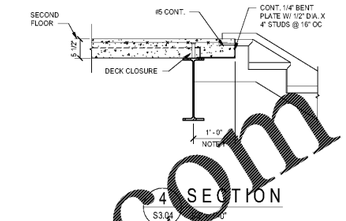

4 SECTION
S3.04 3/4" = 1'-0"

NOTES:
1. STEEL SUPPLIER SHALL COORDINATE SLAB EDGE DIMENSION WITH THE S[illegible]

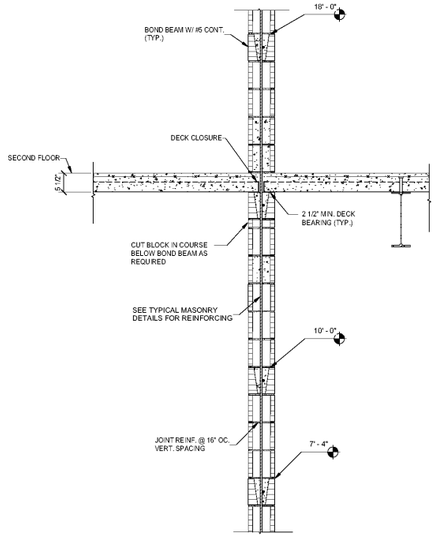

5 SECTION
S3.04 3/4" = 1'-0"

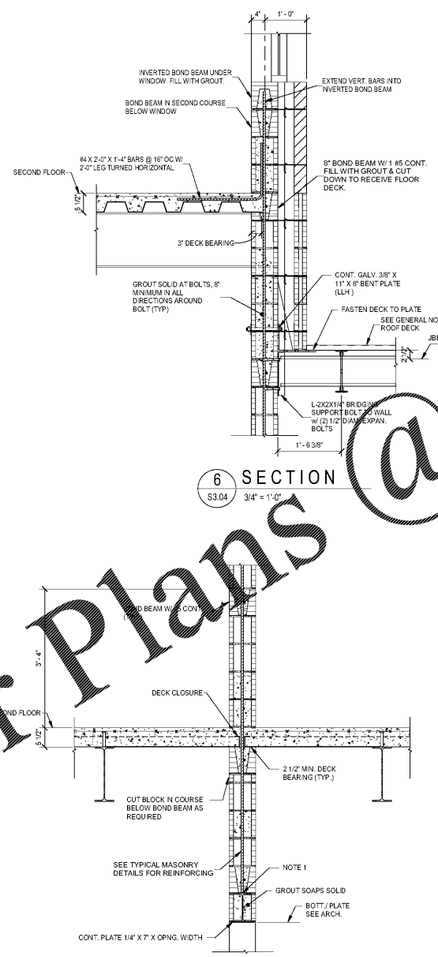

6 SECTION
S3.04 3/4" = 1'-0"

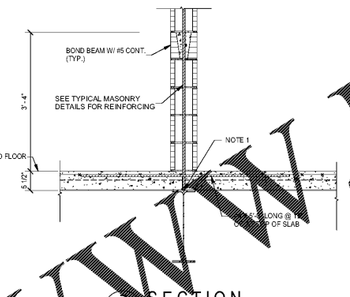

7 SECTION
S3.04 3/4" = 1'-0"

NOTE:
1. WHERE "NOTE 1" IS INDICATED, FIELD WELD VERTICAL MASONRY REINFORCING TO TOP OF BEAM. ALL REINFORCING WHICH IS WELDED SHALL BE ASTM A706 WELDABLE REINFORCING.
2. THIS SECTION IS TYPICAL AT WALLS OVER BEAMS WHERE WALL IS PERPENDICULAR TO DECK SPAN.

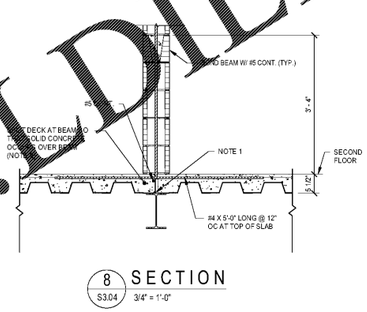

8 SECTION
S3.04 3/4" = 1'-0"

NOTES:
1. WHERE "NOTE 1" IS INDICATED, FIELD WELD VERTICAL MASONRY REINFORCING TO TOP OF BEAM. ALL REINFORCING WHICH IS WELDED SHALL BE ASTM A706 WELDABLE REINFORCING.
2. DECK SUPPLIER SHALL PROVIDE FILLERS AS REQUIRED AND SHALL LAY OUT DECK SO THAT SOLID CONCRETE OCCURS OVER CMU WALL AND BEAMS SUPPORTING CMU WALL ABOVE AS SHOWN .
3. THIS SECTION IS TYPICAL AT WALLS OVER BEAMS WHERE WALL IS PARALLEL TO DECK SPAN.

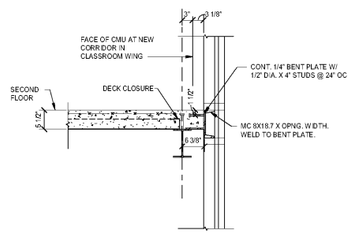

9 SECTION
S3.04 3/4" = 1'-0"

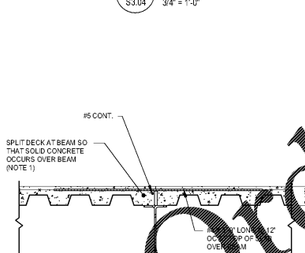

10 SECTION
S3.04 3/4" = 1'-0"

NOTES:
1. DECK SUPPLIER SHALL PROVIDE FILLERS AS REQUIRED AND SHALL LAY OUT DECK SO THAT SOLID CONCRETE OCCURS OVER CMU WALL AND BEAMS SUPPORTING CMU WALL ABOVE AS SHOWN .

11 SECTION
S3.04 3/4" = 1'-0"

NOTE:
1. WHERE "NOTE 1" IS INDICATED, FIELD WELD VERTICAL MASONRY REINFORCING TO TOP OF BEAM. ALL REINFORCING WHICH IS WELDED SHALL BE ASTM A706 WELDABLE REINFORCING.

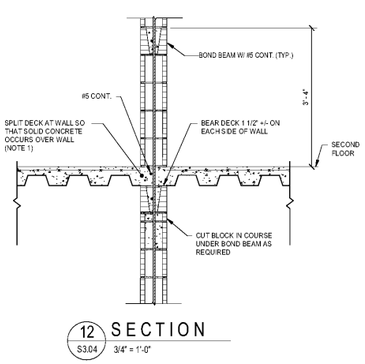

12 SECTION
S3.04 3/4" = 1'-0"

NOTES:
1. DECK SUPPLIER SHALL PROVIDE FILLERS AS REQUIRED AND SHALL LAY OUT DECK SO THAT SOLID CONCRETE OCCURS OVER CMU WALL AND BEAMS SUPPORTING CMU WALL ABOVE AS SHOWN .

Order Plans @ WWW.DILine.com

GMC
1219 Wayne Street
Columbia, SC 29201
T 803.766.1235
GMCNETWORK.COM

SOUTH CAROLINA PROFESSIONAL ENGINEER
No. 8736
Richard A. Gresham
RICHARD ALLAN GRESHAM
9.26.19

SOUTH CAROLINA
Johnson & King Engineers
No. 0165
CERTIFICATE OF AUTHORIZATION

ISSUE	DATE
BID DOCUMENTS	10.24.19

DRAWN BY: TCD
CHECKED BY: RAB

MILLBROOK ELEMENTARY
SCHOOL - ADDITIONS AND RENOVATIONS
255 E PINE LOG RD, AIKEN, SC 29803
GMC # ACOL 180004

STRUCTURAL DETAILS

S3.04

JOHNSON & KING ENGINEERS
Structural Consultants
1223 Elmwood Avenue
Columbia, SC 29201
803.779.6630 T
803.779.6631 F