Order Plans @ WWW.LDILine.com

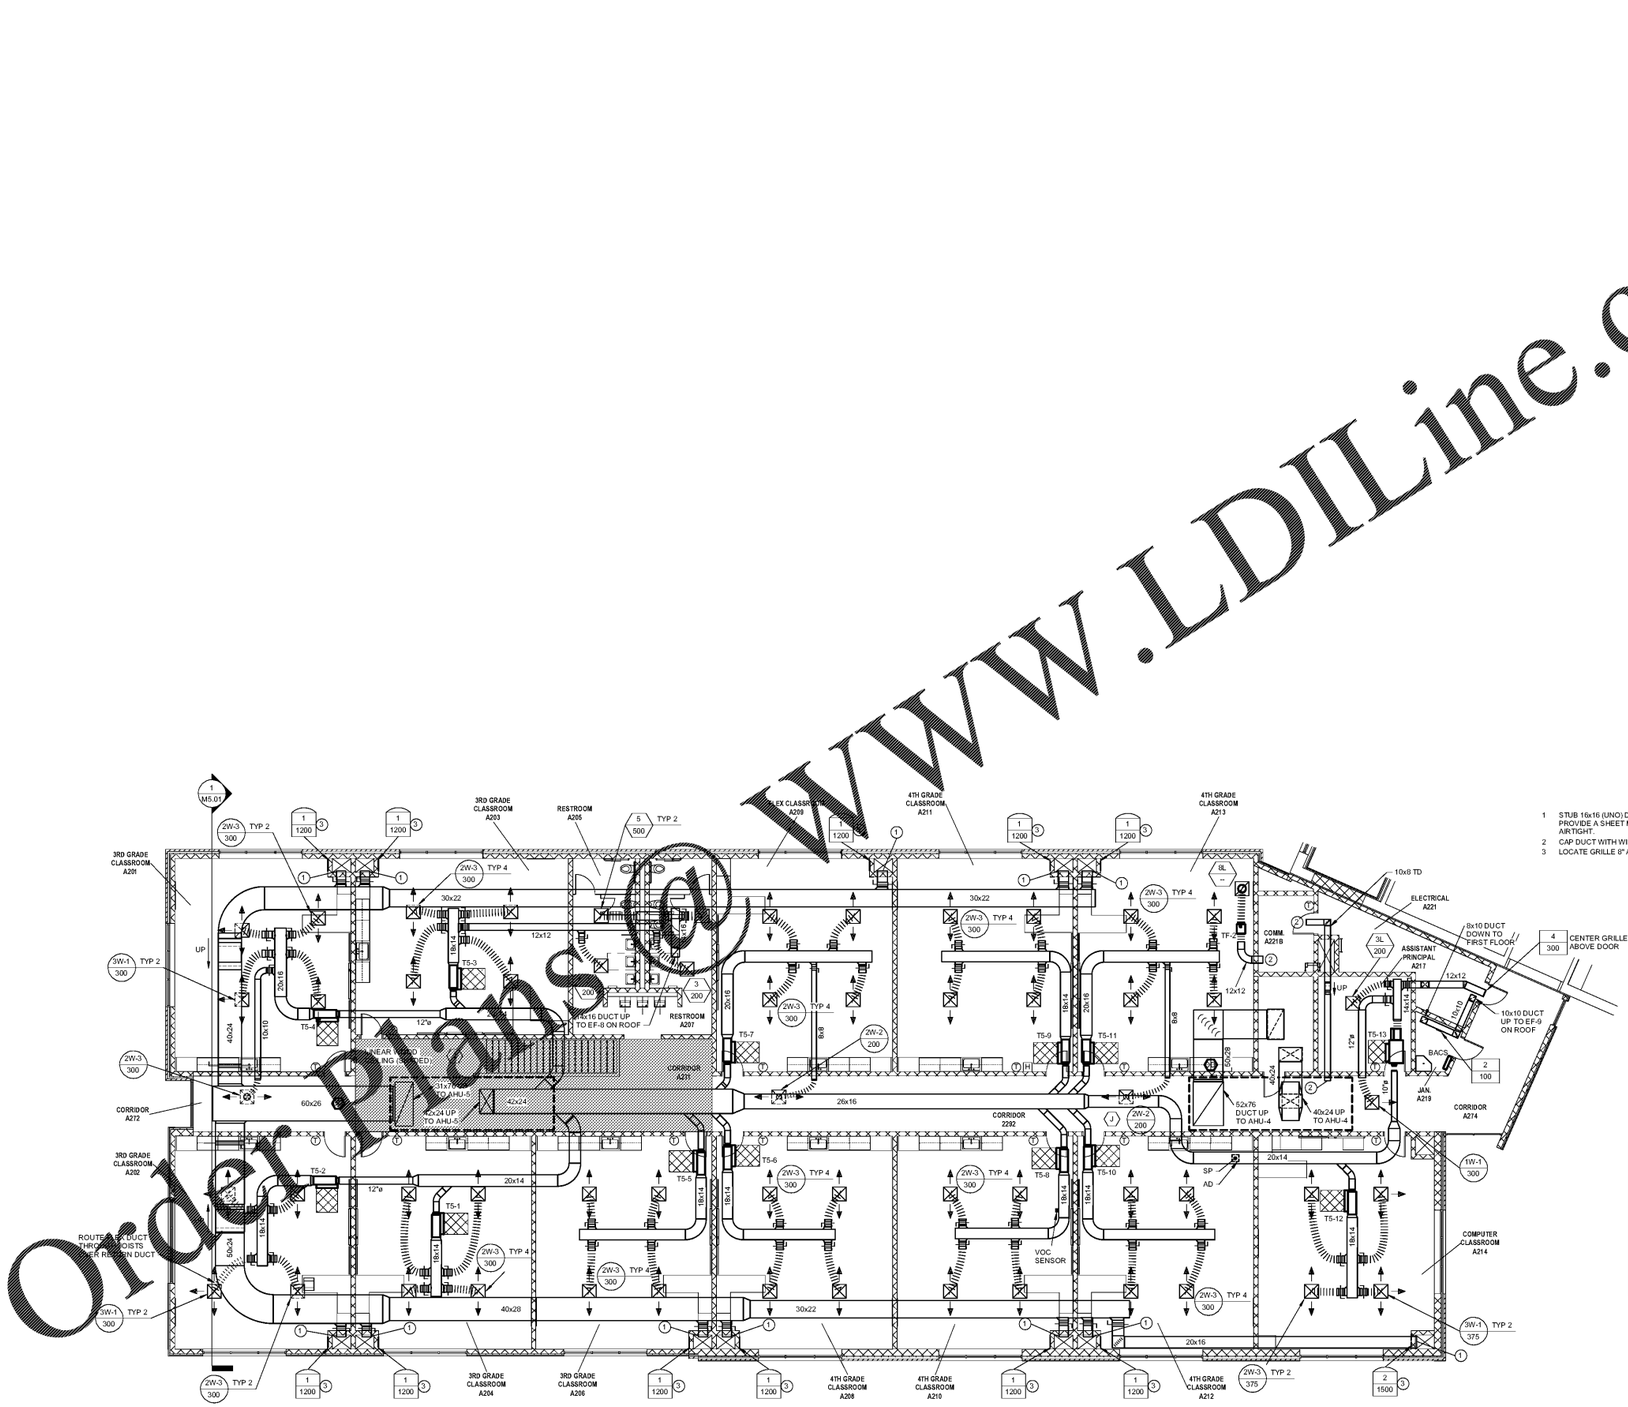


## NOTES

1. STUB 16x16 (UNO) DUCT STRAIGHT INTO THE TOP OF THE CHASE. PROVIDE A SHEET METAL CAP ON THE TOP OF THE CHASE AND SEAL AIRTIGHT.
2. CAP DUCT WITH WIRE GRILLE. SEE DETAIL ON M7.01.
3. LOCATE GRILLE 6" AFF.

## BUILDING EXHAUST AIRFLOWS

CLASSROOM ADDITION - SECOND FLOOR

| SPACE | CFM | CONTROL SEQUENCE |
|---|---|---|
| RESTROOM A205 | 500 | BACS |
| RESTROOM A207 | 500 | BACS |
| JAN A219 | 100 | BACS |
| | | |
| TOTAL CONSTANT EXHAUST = 1100 | | |
| TOTAL OUTSIDE AIR = 2300 | | |
| NET POSITIVE PRESSURE = 1200 | | |

KEY PLAN

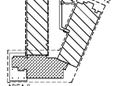


## 1 SECOND LEVEL - HVAC - ADDITION

SCALE: 1/8" = 1'-0"

10/22/2019 3:53:01 PM

GMC

1219 Wayne
Columbia, SC
T
GMCNETWORK.CO

SOUTH CAROLINA PROFESSIONAL ENGINEER No. 10506 DANIEL E. REID 09/15/19

SOUTH CAROLINA REGISTERED CERTIFICATE OF AUTHORIZATION BUFORD GOFF & ASSOCIATES, INC. No. 03222

Buford Goff & Associates, Inc.
Engineers & Planners
1111 Brookwood Ave.
Columbia, SC 29205
Phone: (803) 254-4882

| ISSUE | DATE |
|---|---|
| BID DOCUMENTS | 10.24.19 |

DRAWN BY: NSS
CHECKED BY: DER

MILLBROOK ELEMENTARY
SCHOOL - ADDITIONS AND RENOVATIONS

255 E PINE LOG RD, AIKEN, SC
29803
GMC # ACOL180004

SECOND LEVEL - HVAC - CLASSROOM ADDITION

M1.21