NOTES

1. MECHANICAL CONTRACTOR TO PROVIDE ROOF CURB PER ROOFING PLANS. ALL FLASHING SHALL BE PROVIDED BY ROOFING CONTRACTOR.
2. ROOF CURB SHALL MATCH THE SLOPE AND PROFILE OF THE EXISTING ROOF. ROOF CURB AND CRICKET SHALL BE ONE PIECE.

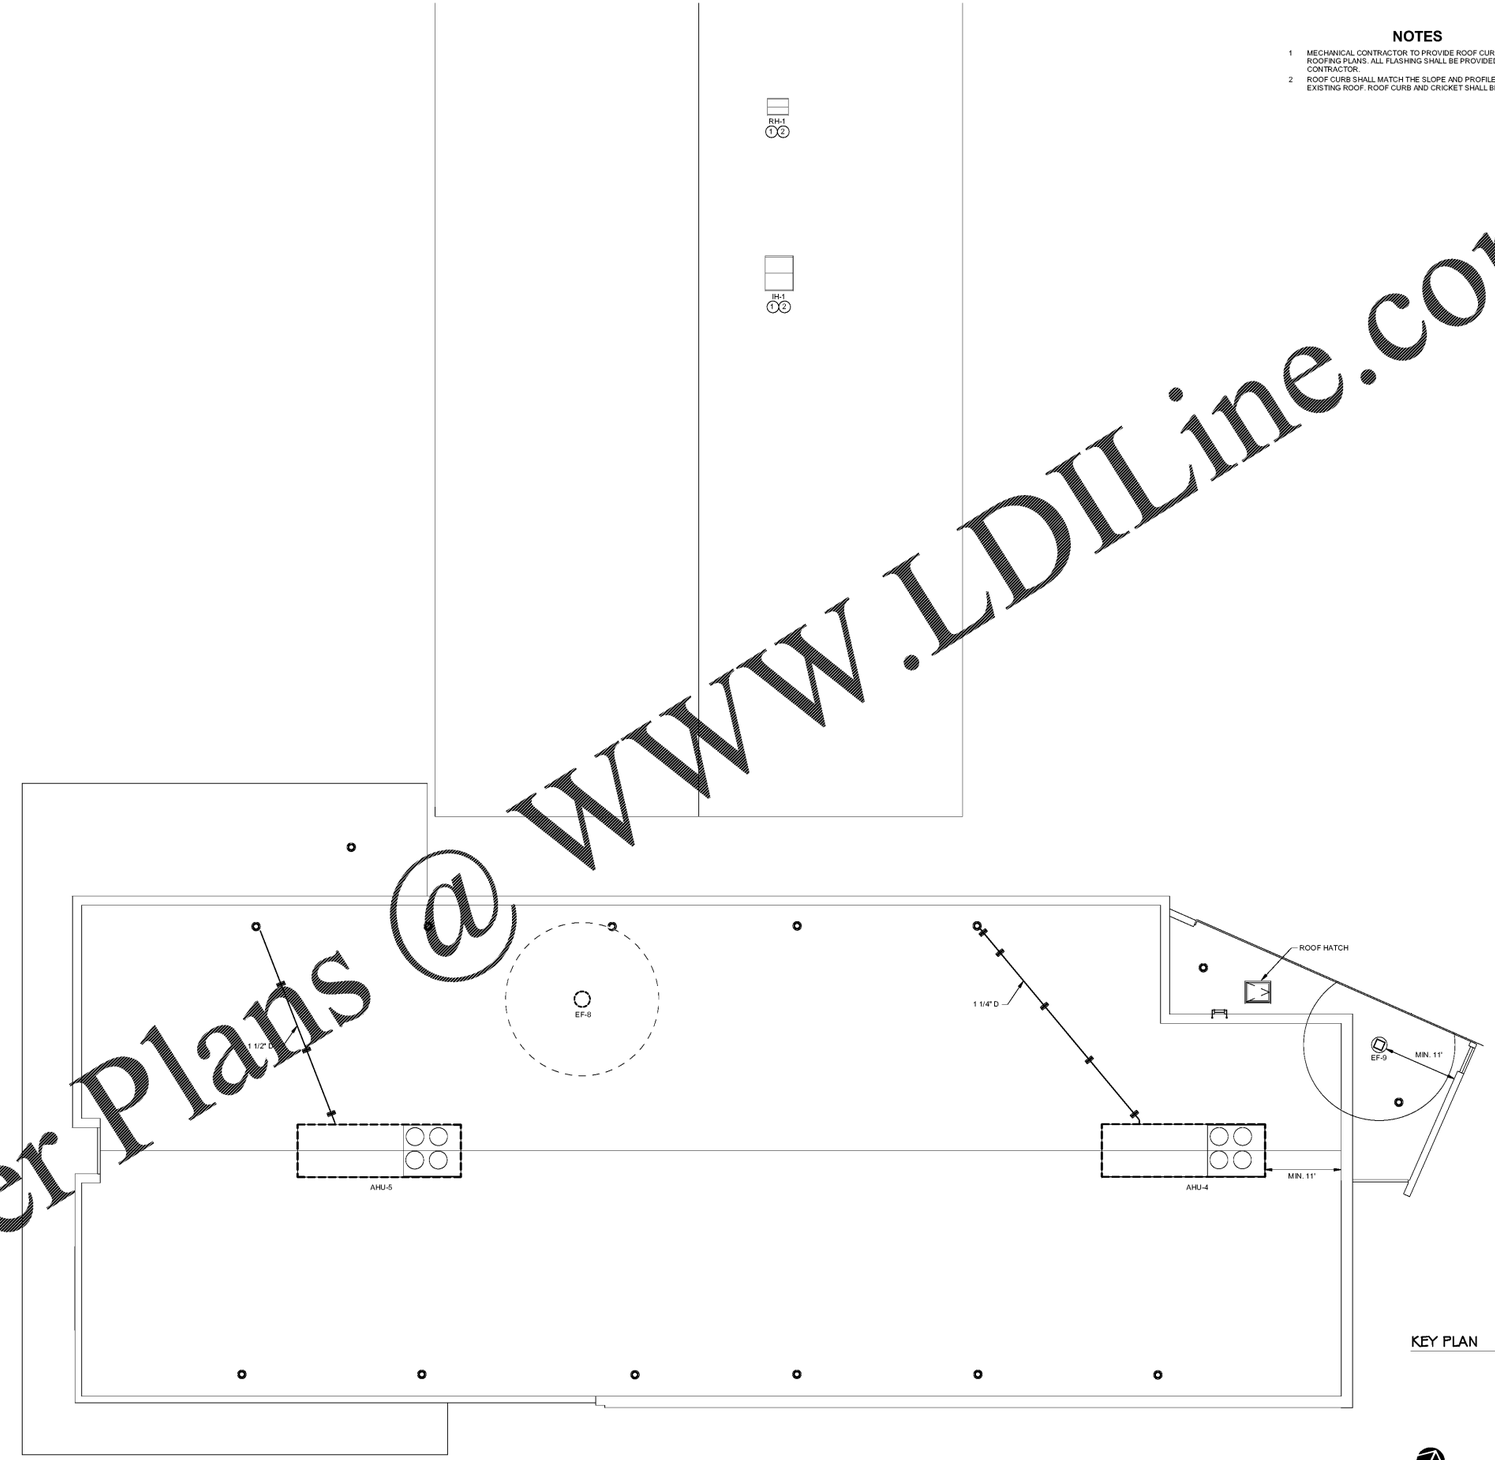

1 **ROOF PLAN - HVAC**
SCALE: 1/8" = 1'-0"

KEY PLAN

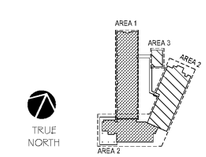

Order Plans @ WWW.LDILine.com

GMC

1219 Wayne
Columbia, SC
T
GMCNETWORK.CO

SOUTH CAROLINA REGISTERED PROFESSIONAL ENGINEER No. 10556 DAM E. REIDER

SOUTH CAROLINA BUFORD GOFF & ASSOCIATES, INC. No. 00022 CERTIFICATE OF AUTHORIZATION

Buford Goff & Associates, Inc.
Engineers & Planners
1111 Blanwood Ave.
Suite 200
Columbia, SC 29201
Phone: (803) 254-6002

ISSUE	DATE
BID DOCUMENTS	10.24.19

DRAWN BY: NSS
CHECKED BY: DER

MILLBROOK ELEMENTARY SCHOOL - ADDITIONS AND RENOVATIONS
255 E PINE LOG RD, AIKEN, SC
29803
GMC # ACOL180004

ROOF PLAN - HVAC

M3.01

10/22/2019 3:57:58 PM