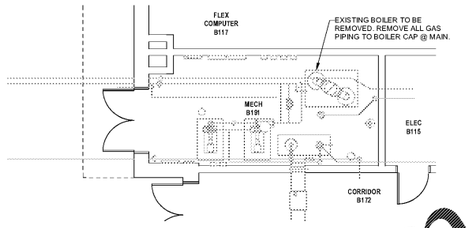

3 **MECHANICAL E113 - DEMOLITION - (ALTERNATE 2)**
SCALE: 3/16" = 1'-0"

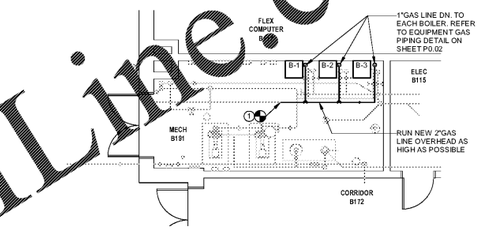

2 **MECHANICAL E113 - RENOVATION - (ALTERNATE 2)**
SCALE: 3/16" = 1'-0"

NOTES:

① TIE-IN NEW 2"GAS LINE TO EXISTING GAS MAIN.

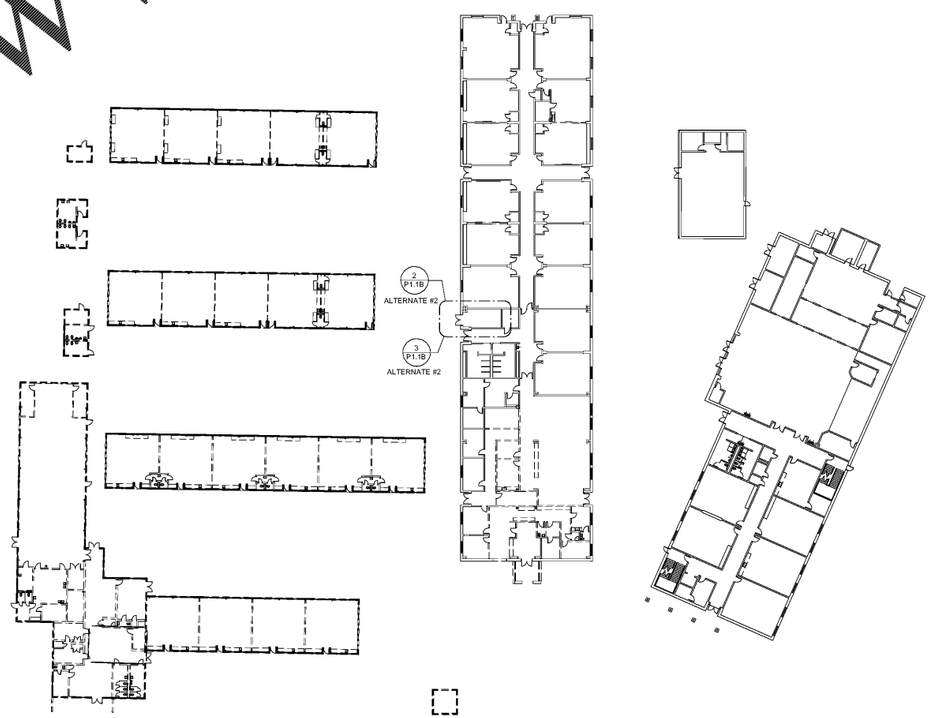

1 **OVERALL FIRST FLOOR DEMOLITION PLAN - PLUMBING**
SCALE: 1/32" = 1'-0"

Order Plans @ WWW.LDILine.com

GMC

1219 Wayne
Columbia, SC
T
GMCNETWORK.CO

SOUTH CAROLINA BUFORD GOFF & ASSOCIATES, INC. No. 000022 CERTIFICATE OF AUTHORIZATION

SOUTH CAROLINA REGISTERED PROFESSIONAL ENGINEER No. 10556 10/24/19 DAN E. REIDER

ISSUE	DATE
BID DOCUMENTS	10.24.19

DRAWN BY: Author
CHECKED BY: MWW

Buford Goff & Associates, Inc.
Engineers & Planners
1331 Elmwood Ave.
Suite 200
Columbia, SC 29201
Phone: (803) 254-4262

MILLBROOK ELEMENTARY
SCHOOL - ADDITIONS AND
RENOVATIONS

255 E PINE LOG RD, AIKEN, SC
29803
GMC # ACOL180004

PLUMBING - PARTIAL
PLANS

P1.1B

10/17/2019 10:47:57 AM