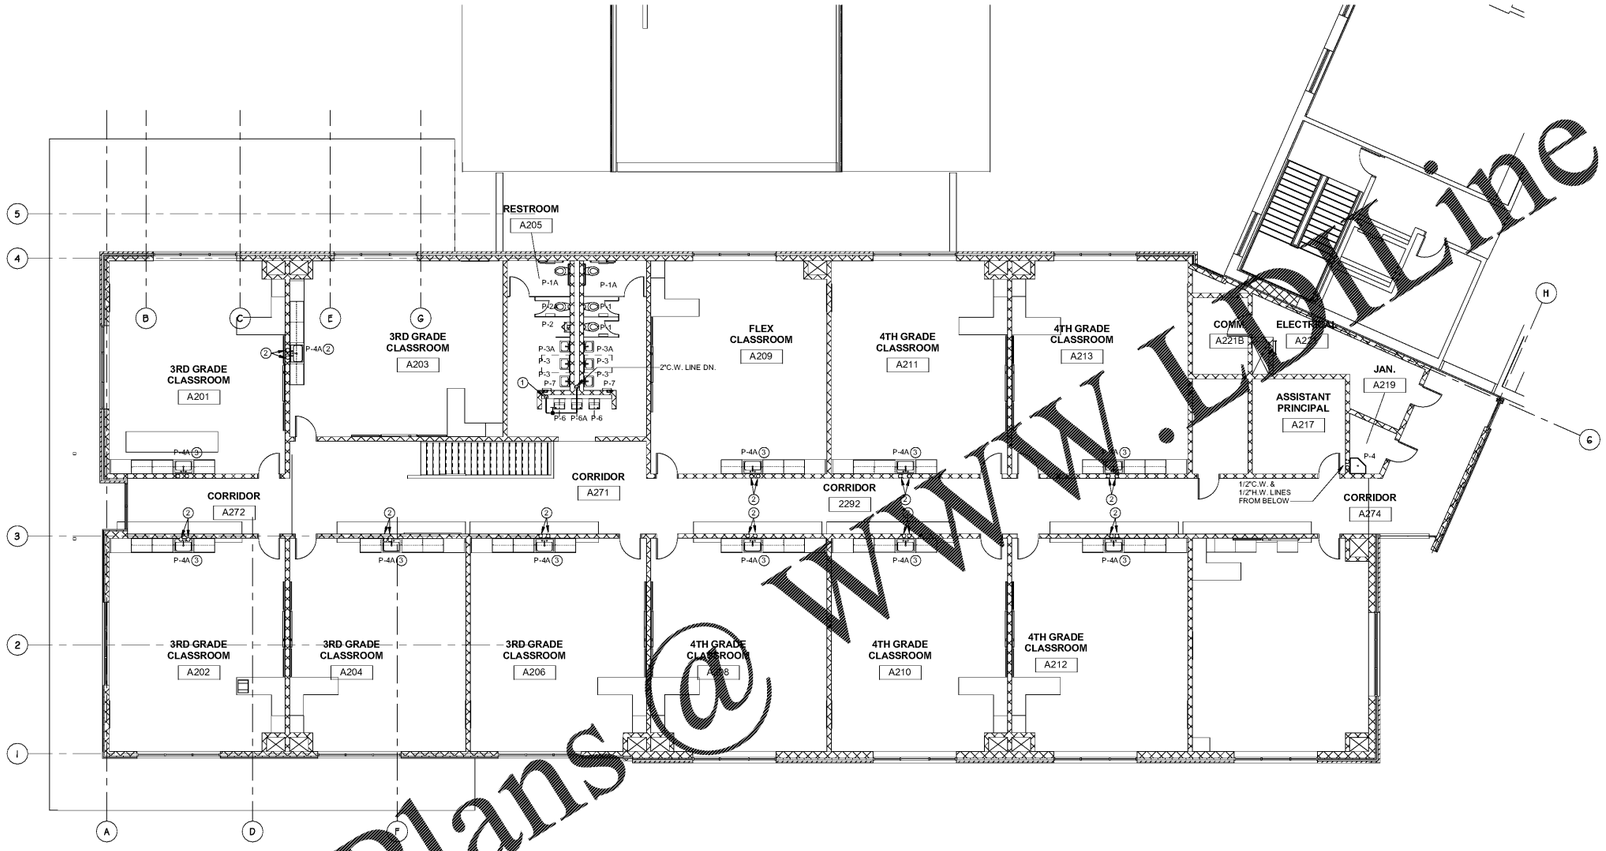

1 **SECOND FLOOR PLAN - PLUMBING SUPPLY (ALTERNATE)**
SCALE: 1/8" = 1'-0"

NOTES

1. 2"C.W. LINE FROM BELOW & UP TO ABOVE CLG.
2. 1/2"C.W. & 1/2"H.W. LINES FROM BELOW.
3. FIXTURE & PIPING ARE PART OF ALTERNATE.

GENERAL NOTES

1. COLD AND HOT WATER LINES SHOWN IN THE AREA OF A FIXTURE AND/OR TOILET GROUP SHALL BE RUN FULL SIZE OF HEADER INDICATED IN WALL AND/OR CHASE. PROVIDE CONNECTION TO FIXTURES, HOSE BIBB AND TRAP PRIMERS AS PLUMBING CONNECTION SCHEDULE AND DETAILS INDICATE.
2. ALL SHUT-OFF VALVE UNLESS [illegible] SHALL BE BALL VALVES.
3. ALL VALVES SHALL BE LOCATED MAX. 10'-0" A.F.F. OR 2'-0" ABOVE CLG. UNLESS APPROVED BY OWNER.
4. ALL VALVES, TRAP PRIMERS AND SHOCK ABSORBERS ARE TO BE INSTALLED SO THEY ARE ACCESSIBLE.

PROVIDE AN ASSE 1070 APPROVED MIXING VALVE FOR ALL HAND WASHING STATIONS. P3, P-3A, P-3B, P-4A, P-4B & P-4C.

ALTERNATE NOTES

ALTERNATE 1a : PROVIDE ONLY PIPING FROM MAINS TO CLASSROOM SINK LOCATION.

ALTERNATE 1b : PROVIDE SINK, ALL FITTINGS & PIPING

SCALE 1/8" = 1'-0" (0" 4" 8" 16" 32")

TRUE NORTH

KEY PLAN

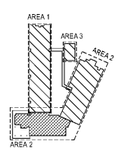

GMC
1219 Wayne
Columbia, SC
T
GMCNETWORK.CO

SOUTH CAROLINA BUFORD GOFF & ASSOCIATES, INC. No. 000022 CERTIFICATE OF AUTHORIZATION

SOUTH CAROLINA REGISTERED PROFESSIONAL ENGINEER No. 10556 DAN E. RIDER 10/24/19

Buford Goff & Associates, Inc.
Engineers & Planners
1331 Elmwood Ave.
Suite 200
Columbia, SC 29201
Phone: (803) 254-4262

ISSUE | DATE
BID DOCUMENTS | 10.24.19

DRAWN BY: S.M.
CHECKED BY: MWW

MILLBROOK ELEMENTARY
SCHOOL - ADDITIONS AND
RENOVATIONS

255 E PINE LOG RD, AIKEN, SC
29803
GMC # ACOL180004

SECOND FLOOR
PLAN - PLUMBING
SUPPLY (ALTERNATE)

P1.2(a)

10/17/2019 10:48:14 AM

Order Plans @ www.Lbrine.com