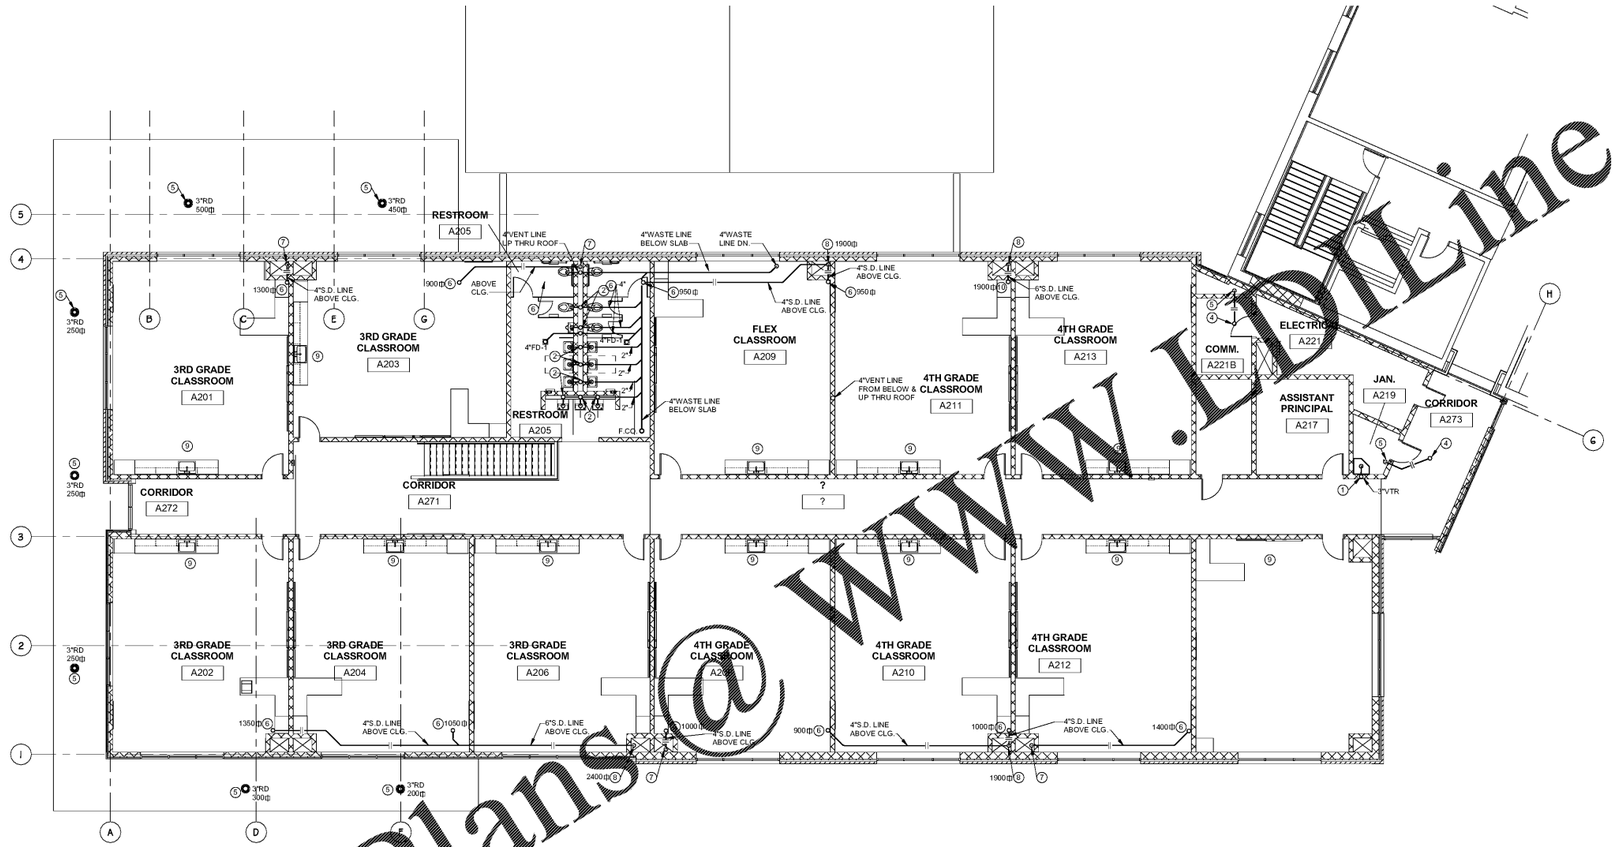

NOTES

1. 3"COMBINATION WASTE/VENT RISER UP & DN.
2. 2"WASTE LINE DN. & 2"VENT LINE UP.
3. 3"S.D. LINE FROM ABOVE & DN.
4. 3"S.D. LINE FROM ABOVE.
5. 3"S.D. LINE DN.
6. 4"S.D. LINE FROM ABOVE.
7. 4"S.D. LINE DN.
8. 6"S.D. LINE DN.
9. FIXTURE AND PIPING ARE PART OF ALTERNATE. REFER TO ALTERNATE DRAWINGS.

GENERAL NOTES

1. PROVIDE TRAP SEAL PROTECTION DEVICES AT ALL FLOOR DRAINS.
2. FOR P.I.S REFER TO SHEET P1.2
3. FOR [illegible] REFER TO SHEET [illegible]

1 SECOND FLOOR PLAN - PLUMBING WASTE & VENT

SCALE: 1/8" = 1'-0"

SCALE 1/8" = 1'-0"

TRUE NORTH

KEY PLAN

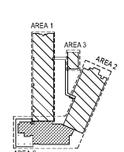

Order Plans @ www.LDOnline.com

GMC

1219 Wayne
Columbia, SC
T GMCNETWORK.CO

SOUTH CAROLINA BUFORD GOFF & ASSOCIATES, INC. No. 000022 CERTIFICATE OF AUTHORIZATION

SOUTH CAROLINA PROFESSIONAL ENGINEER No. 10556 DAN E. RYDER

Buford Goff & Associates, Inc. Engineers & Planners
131 Stonewood Ave.
Suite 202
Columbia, SC 29210
Phone: (803) 254-4262

ISSUE	DATE
BID DOCUMENTS	10.24.19

DRAWN BY: S.M.
CHECKED BY: MWW

MILLBROOK ELEMENTARY
SCHOOL - ADDITIONS AND
RENOVATIONS

255 E PINE LOG RD, AIKEN, SC
29803
GMC # ACOL180004

SECOND FLOOR
PLAN - PLUMBING
WASTE & VENT

P1.2A

10/28/2019 3:06:14 PM