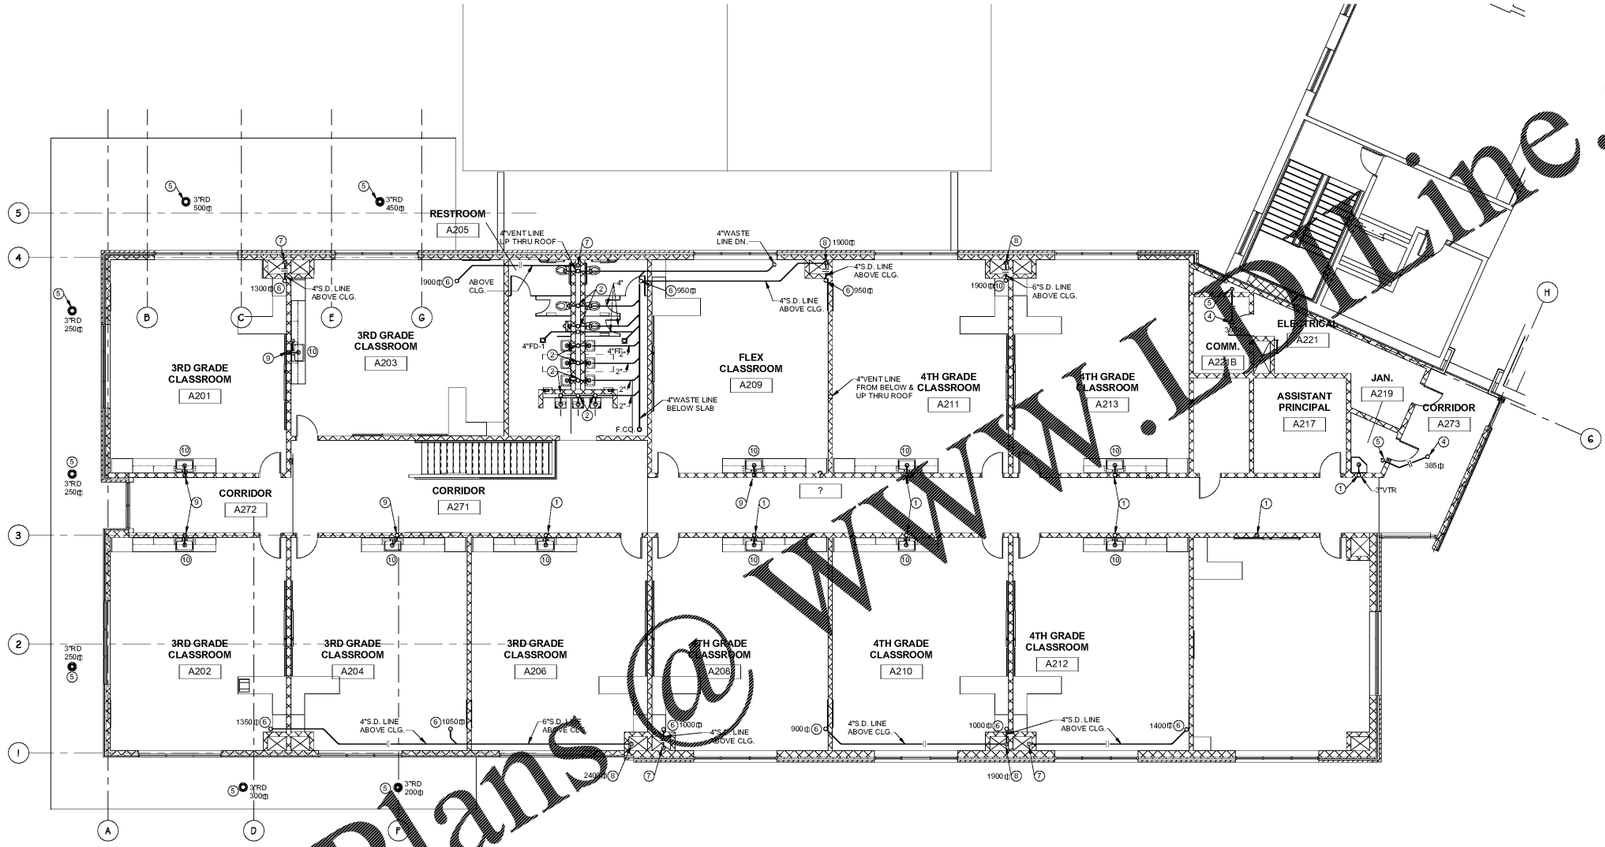

1 SECOND FLOOR PLAN - PLUMBING WASTE & VENT (ALTERNATE)

SCALE: 1/8" = 1'-0"

SCALE 1/8" = 1'-0"

TRUE NORTH

NOTES

1. 3"COMBINATION WASTE/VENT RISER UP & DN.
2. 3"WASTE LINE DN. 7 2"VENT LINE UP.
3. 3"S.D. LINE FROM ABOVE & DN.
4. 3"S.D. LINE FROM ASBOVE.
5. 3"S.D. LINE DN.
6. 4"S.D. LINE FROM ABOVE.
7. 4"S.D. LINE DN.
8. 6"S.D. LINE DN.
9. 2"WASTE LINE DN. & 2"VENT LINE UP.
10. FIXTURE & PIPING ARE PART OF ALTERNATE.

GENERAL NOTES

1. PROVIDE TRAP SEAL PROTECTION DEVICE IN ALL FLOOR DRAINS.
2. FOR P&S REFER TO SHEET P1.2
3. FOR VENT PIPING REFER TO SHEET P2.0.

ALTERNATE NOTES

ALTERNATE 1a : PROVIDE ONLY PIPING FROM MAINS TO CLASSROOM SINK LOCATION. CAP PIPING IN WALL.

ALTERNATE 1b : PROVIDE SINK, ALL FITTINGS & PIPING NEEDED.

KEY PLAN

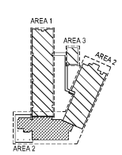

Order Plans @ www.Lobbline.com

GMC

1219 Wayne
Columbia, SC
T GMCNETWORK.CO

SOUTH CAROLINA BUFORD GOFF & ASSOCIATES, INC. No. 000022 CERTIFICATE OF AUTHORIZATION

SOUTH CAROLINA REGISTERED PROFESSIONAL ENGINEER No. 10556 DAN E. RYDER 10/24/19

Buford Goff & Associates, Inc. Engineers & Planners
1331 Elmwood Ave.
Columbia, SC 29201
Phone: (803) 254-4262

ISSUE	DATE
BID DOCUMENTS	10.24.19

DRAWN BY: SJM
CHECKED BY: MWW

MILLBROOK ELEMENTARY
SCHOOL - ADDITIONS AND
RENOVATIONS
255 E PINE LOG RD, AIKEN, SC
29803
GMC # ACOL180004

SECOND FLOOR
PLAN - PLUMBING
WASTE & VENT
(ALTERNATE)

P1.2A(a)

10/28/2019 3:06:26 PM