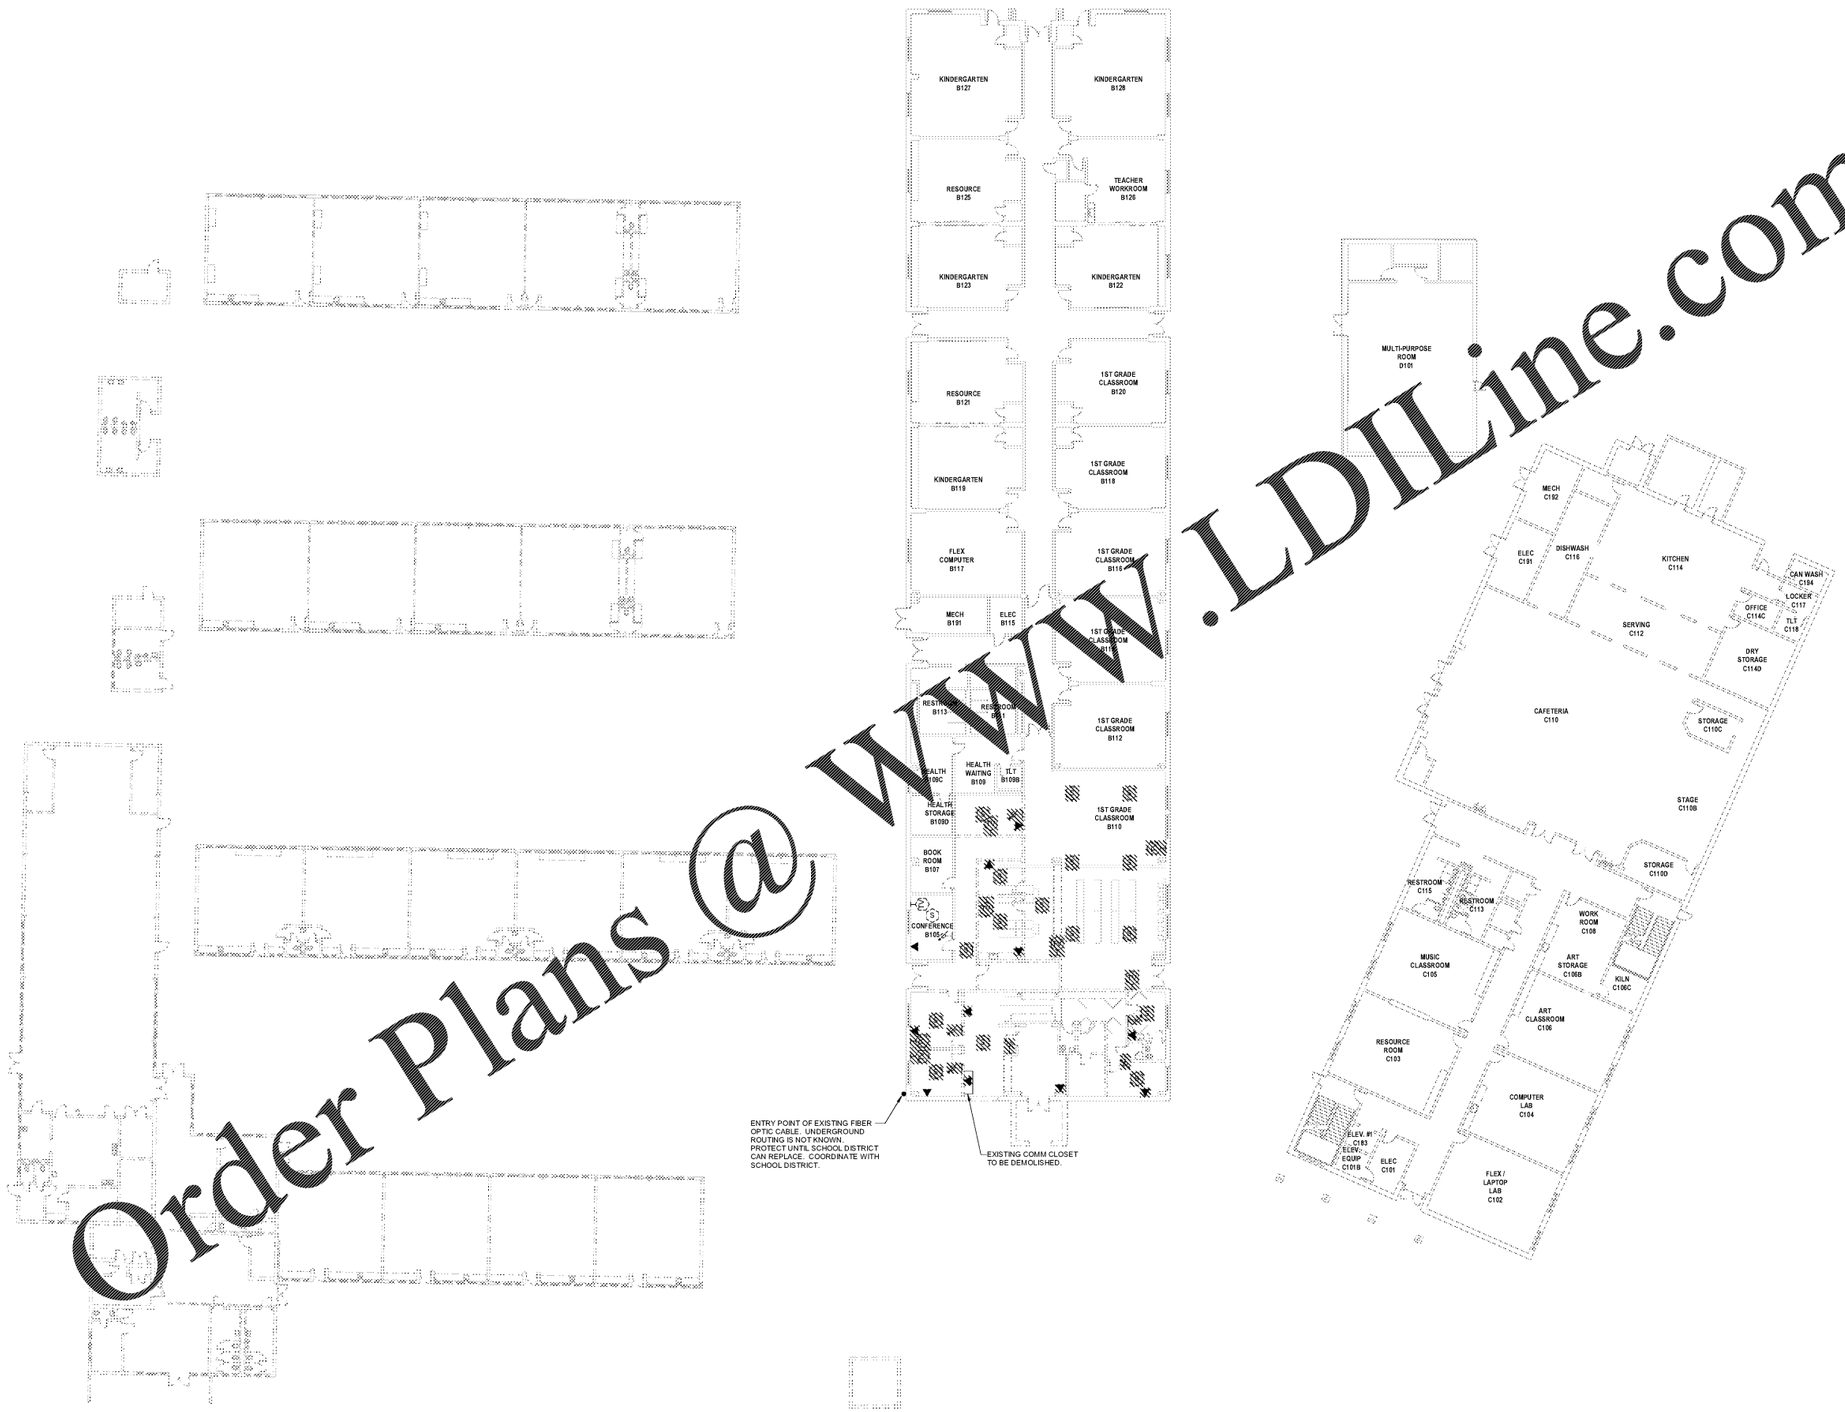

A1 ED3.01 **DEMOLITION - FIRST FLOOR PLAN - IT**
1/16" = 1'-0"

Order Plans @ WWW.LDILine.com

10/17/2019 11:55:23 AM

GMC

1219 Wayne Street
Columbia, SC 29201
T 803.766.1235
GMCNETWORK.COM

SOUTH CAROLINA BUFORD GOFF & ASSOCIATES, INC. No. 000022 CERTIFICATE OF AUTHORIZATION

SOUTH CAROLINA REGISTERED PROFESSIONAL ENGINEER 10/24/2019 BRIAN CURTIS MELSON

Buford Goff & Associates, Inc. Engineers & Planners
6111 Bluewood Ave. Suite 200 Columbia, SC 29201 Phone: 803.254.4002

ISSUE	DATE
BID DOCUMENTS	10.24.19

DRAWN BY: MTFH
CHECKED BY: BCM

MILLBROOK ELEMENTARY SCHOOL - ADDITIONS AND RENOVATIONS

255 E PINE LOG RD,
AIKEN, SC 29803
GMC # ACOL180004

FIRST LEVEL FLOOR PLAN - TECHNOLOGY AND COMMUNICATIONS DEMOLITION

ED3.01