10/17/2019 11:52:27 AM

OrderPlans@WWW.DLine.com

A1 / E0.01

SITE PLAN - ELECTRICAL

1" = 40'-0"

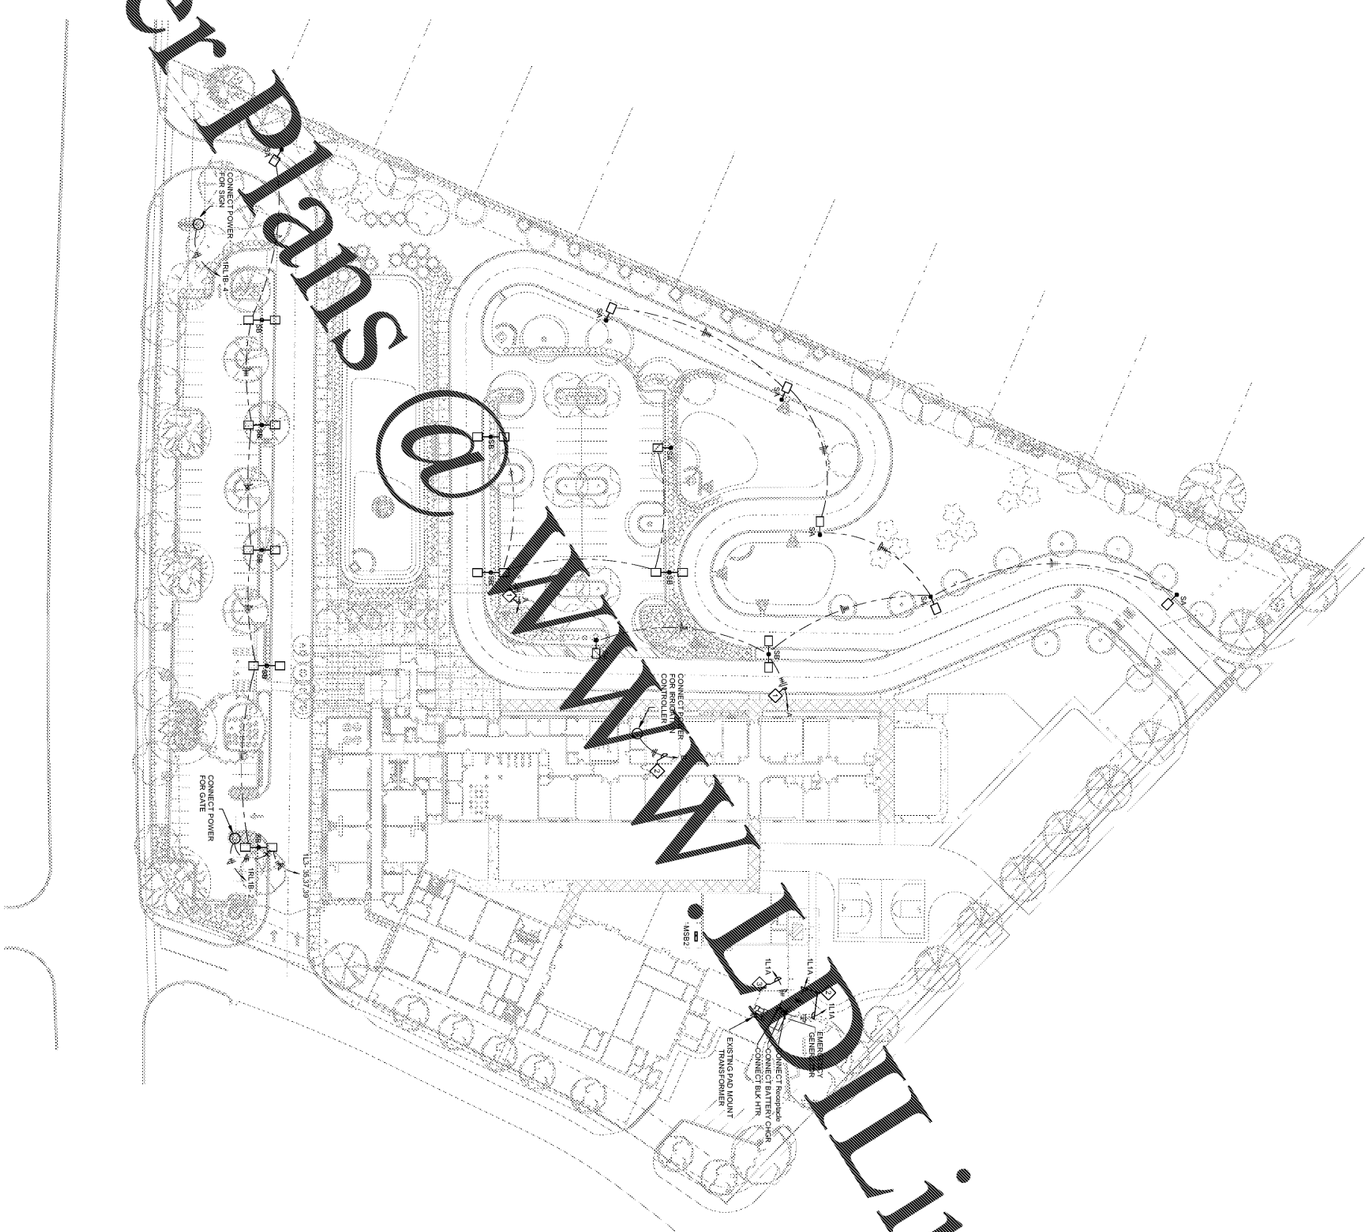

NORTH

KEYNOTES

1. PROVIDE (2) #12 + #10 GROUND IN 1-1/2" CONDUIT TO NEW 20A 3P BREAKER IN PANEL INDICATED BY HOME RUN.
2. PROVIDE 3#12 + #12 GROUND TO SPARE 20A 1P CIRCUIT BREAKER IN PANEL INDICATED BY HOME RUN.
3. PROVIDE 3#12 + #10 GROUND TO NEW 30A 2P CIRCUIT BREAKER IN PANEL INDICATED BY HOME RUN.

SITE PLAN - ELECTRICAL

E0.01

MILLBROOK ELEMENTARY SCHOOL - ADDITIONS AND RENOVATIONS

255 E PINE LOG RD,
AIKEN, SC 29803

GMC # ACOL180004

ISSUE	DATE
BID DOCUMENTS	10.24.19

DRAWN BY: MTFH
CHECKED BY: BCM

Buford Goff & Associates, Inc.
Engineers & Planners
1101 Bluewood Ave.
Suite 200
Columbia, SC 29201
Phone: (803) 254 - 4262

SOUTH CAROLINA PROFESSIONAL ENGINEER — 10/24/2019

BUFORD GOFF & ASSOCIATES, INC. No. 3002 — CERTIFICATION OF AUTHORIZATION — SOUTH CAROLINA

1219 Wayne Street
Columbia, SC 29201
T 803.766.1235
GMCNETWORK.COM

GMC